Footpath widened to 3m to accommodate shared footpath with cyclists.

Existing zebra crossing upgraded to parallel crossing for pedestrians and cyclists

Proposed raised table for improved safety for pedestrians and cyclists

Proposed shared footway (pedestrians and cyclists)

Mayersbrook Park

LODGE AVENUE

PORTERS

LAMBLEY ROAD

BLITHBURY ROAD

WILLIAM ASH CLOSE

RUGBY ROAD

BERENGERS PLACE

BASEDALE ROAD

LEGEND

- Proposed crossing improvement
- Proposed shared footway (pedestrians & cyclists)
- Proposed footpath widening (3m-wide)
- Proposed raised table
- Existing speed hump to be removed
- C3 Scheme extent

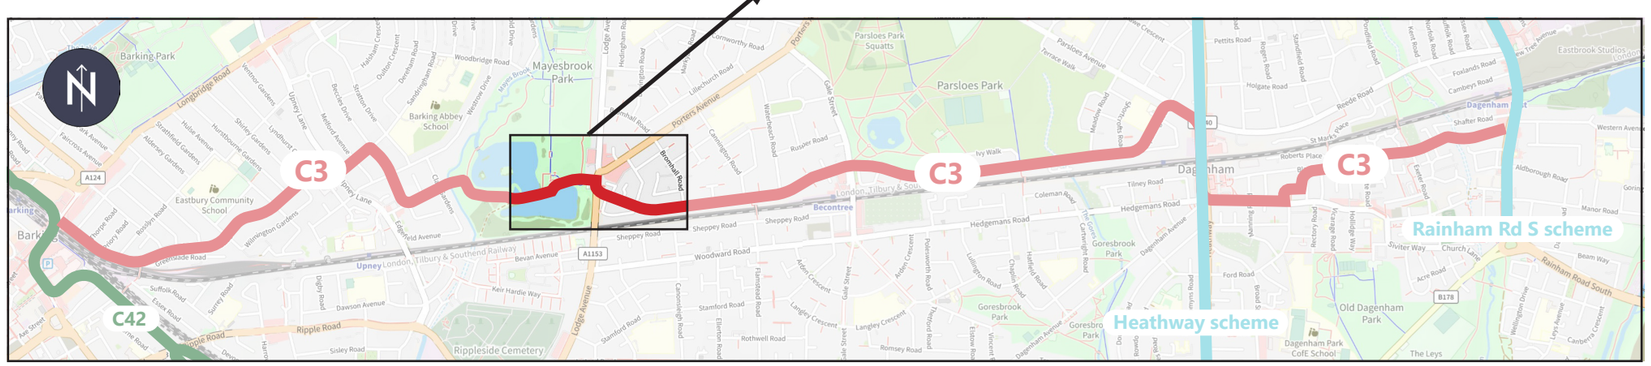

LODGE AVE CROSSING

BARKING-DAGENHAM EAST CYCLEWAY C3

CONSULTATION PLAN

PROJECT CENTRE

Working in partnership

BeFirst

Barking & Dagenham