Cross Street statutory consultation: parking changes

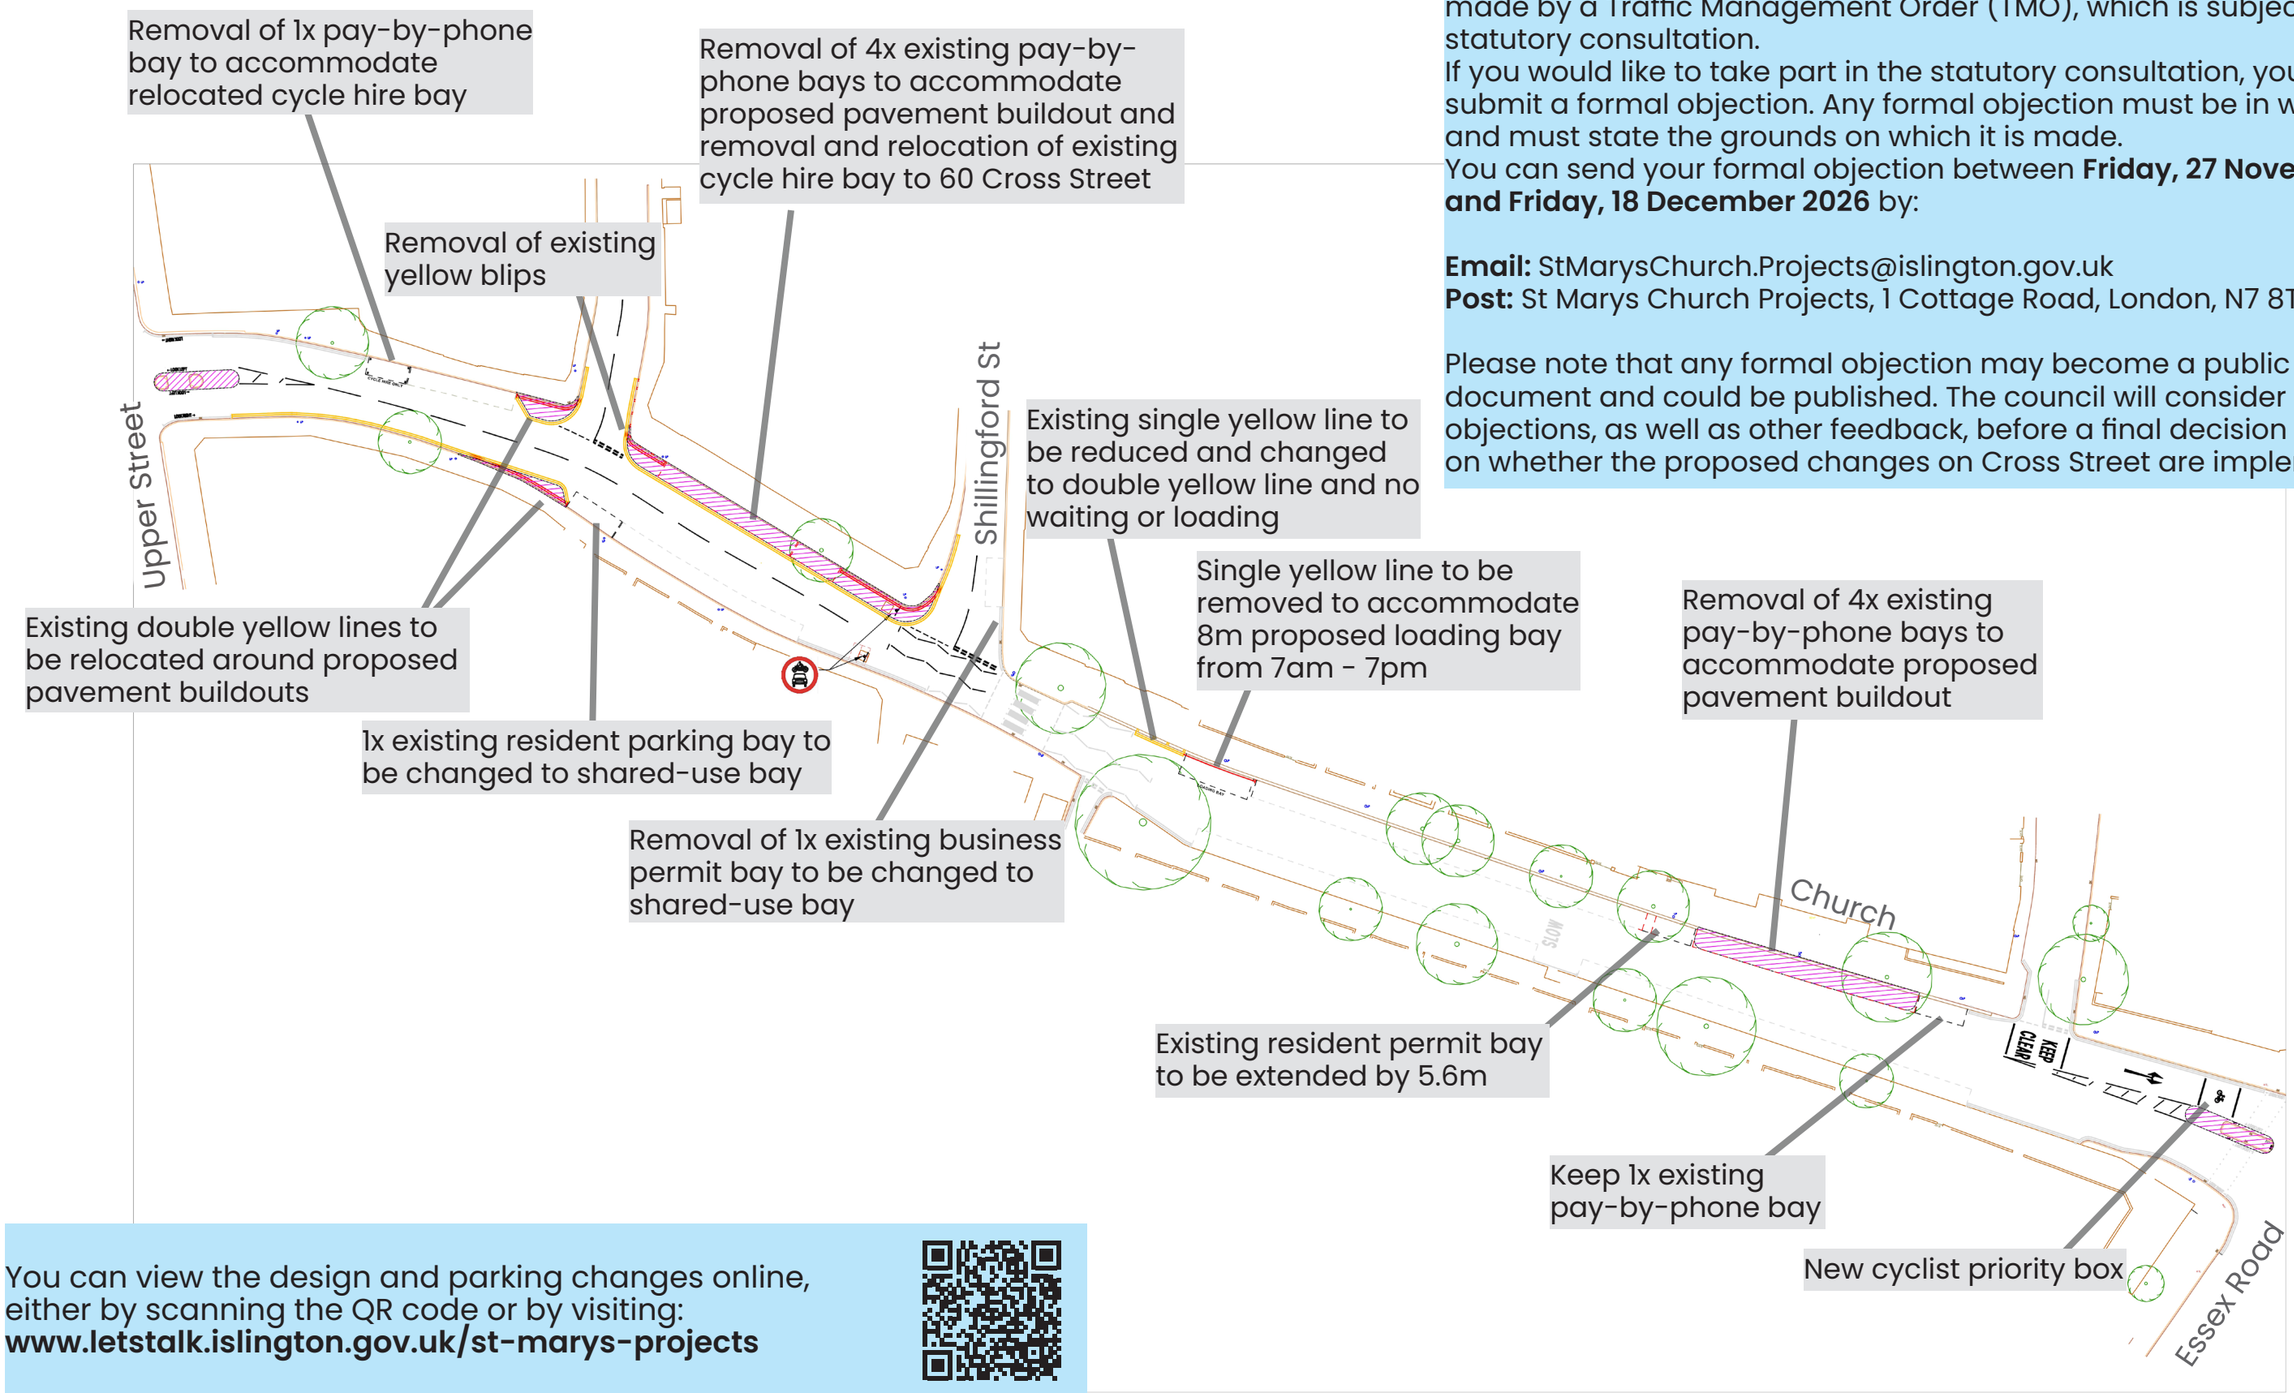

The proposed parking and loading changes on Cross Street will be made by a Traffic Management Order (TMO), which is subject to a statutory consultation.
If you would like to take part in the statutory consultation, you can submit a formal objection. Any formal objection must be in writing and must state the grounds on which it is made.
You can send your formal objection between **Friday, 27 November and Friday, 18 December 2026** by:

Email: StMarysChurch.Projects@islington.gov.uk
Post: St Marys Church Projects, 1 Cottage Road, London, N7 8TP

Please note that any formal objection may become a public document and could be published. The council will consider objections, as well as other feedback, before a final decision is made on whether the proposed changes on Cross Street are implemented.

You can view the design and parking changes online, either by scanning the QR code or by visiting:
www.letstalk.islington.gov.uk/st-marys-projects