


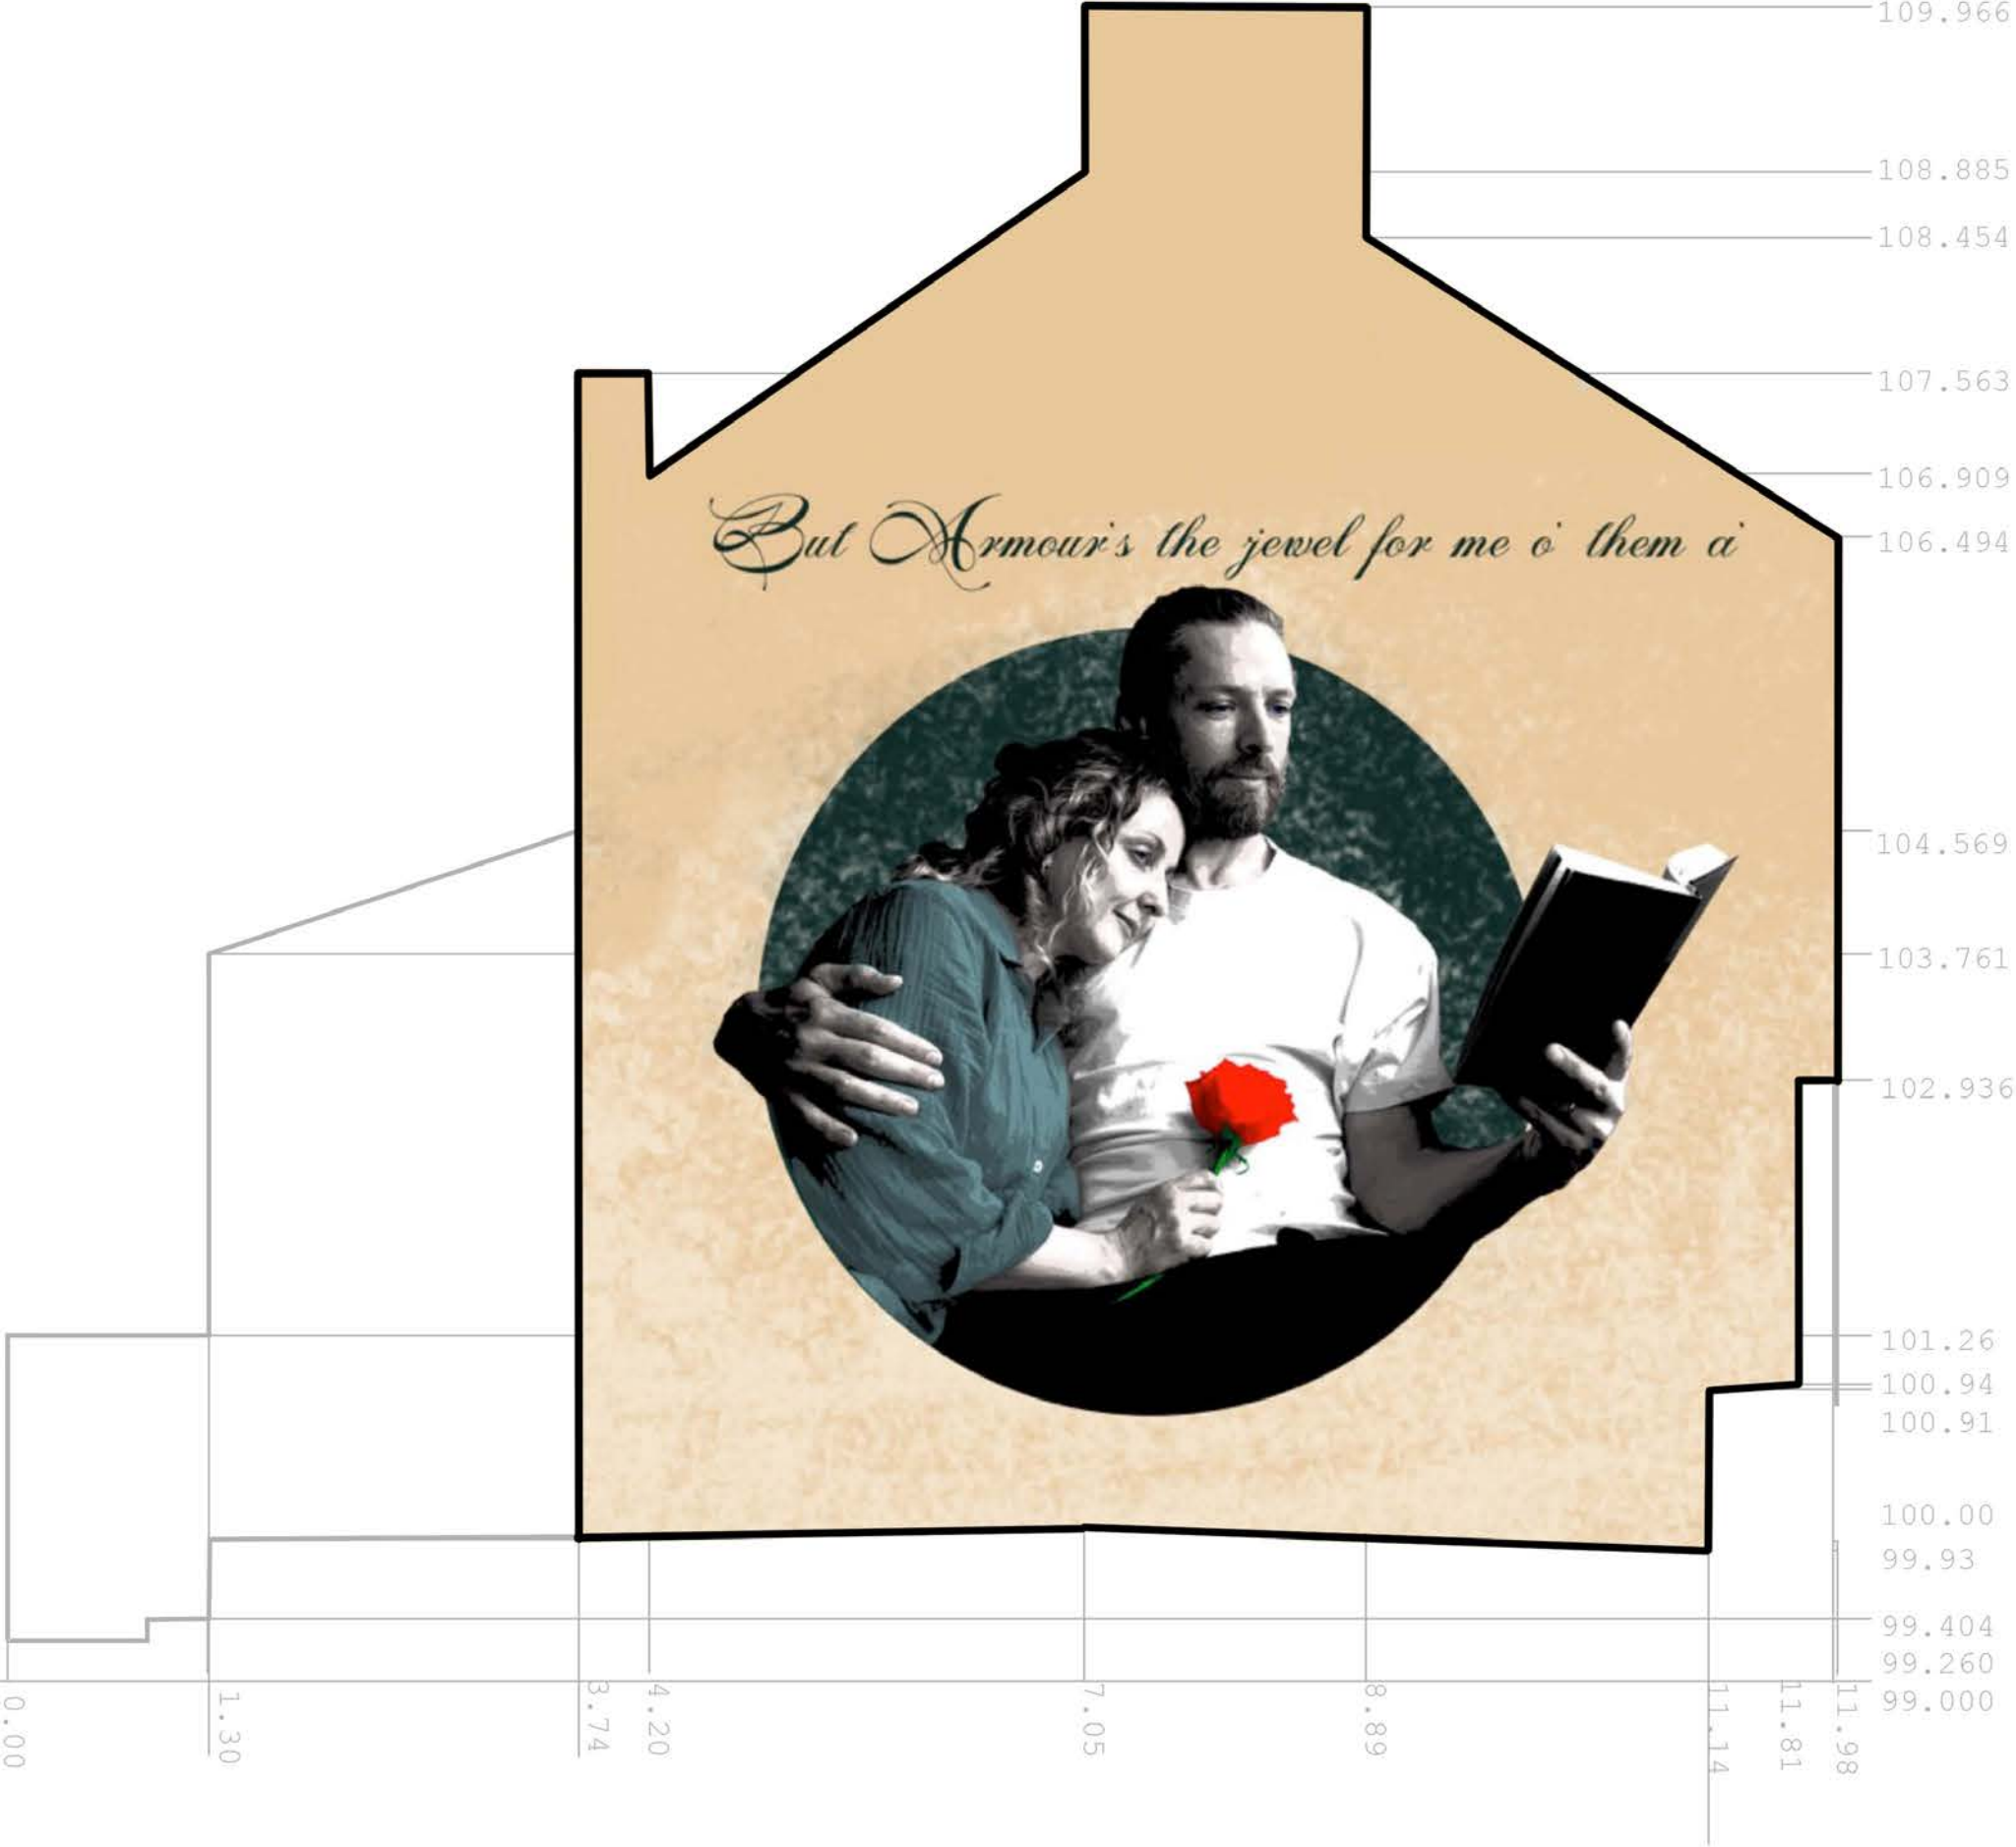

Based upon the Ordnance Survey available mapping with the permission of the Controller of Her Majesty's Stationery Office. Crown Copyright Reserved. O.S. S.L.A. Licence No. 100023409. Unauthorised reproduction infringes copyright and may result in prosecution or civil proceedings. Surveyed and Produced by Senior Land Surveyor, Estates Management, Facilities and Property Management, East Ayrshire Council, Council Headquarters, London Road, Kilmarnock KA3 7BU WARNING, PAPER COPIES DISTORT. ALWAYS check the scale bar before measuring.		Rev.		Date	Revision	Initial	File No	7576-01EXT
 East Ayrshire Council Comhairle Siorrachd Àir an Ear							Legal File No.	
							OS Sheet No.	NS4927SE
							O.S. Grid Ref.	249840,627281
							Surveyed by	JL
							Processed by	JL
 East Ayrshire Council Comhairle Siorrachd Àir an Ear							Checked by	JL
							Date	04/12/2025
							Revision	
							Scale	1:50
							Drawing No	15368
(ESTATES MANAGEMENT) Andrew Kennedy - Head of Facilities and Property Management		TITLE		PROPERTY AT 3 KILMARNOCK ROAD MAUCHLINE				
		PROJECT		GABLE END AT REAR OF BURNS MUSEUM PLANNING PERMISSION FOR MURAL				



Based upon the Ordnance Survey available mapping with the permission of the Controller of Her Majesty's Stationery Office. Crown Copyright Reserved. O.S. S.L.A. Licence No. 100023409. Unauthorised reproduction infringes copyright and may result in prosecution or civil proceedings. Surveyed and Produced by Senior Land Surveyor, Estates Management, Facilities and Property Management, East Ayrshire Council, Council Headquarters, London Road, Kilmarnock KA3 7BU WARNING, PAPER COPIES DISTORT. ALWAYS check the scale bar before measuring.		Rev.		Date	Revision	Initial	File No	7576-01EXT
 East Ayrshire Council Comhairle Siorrachd Àir an Ear (ESTATES MANAGEMENT) Andrew Kennedy - Head of Facilities and Property Management							Legal File No.	
							OS Sheet No.	NS4927SE
							O.S. Grid Ref.	249840,627281
							Surveyed by	JL
							Processed by	JL
							Checked by	JL
							Date	04/12/2025
							Revision	
							Scale	1:50
							Drawing No	15368
		TITLE		PROPERTY AT 3 KILMARNOCK ROAD MAUCHLINE				
		PROJECT		GABLE END AT REAR OF BURNS MUSEUM PLANNING PERMISSION FOR MURAL				



Based upon the Ordnance Survey available mapping with the permission of the Controller of Her Majesty's Stationery Office. Crown Copyright Reserved. O.S. S.L.A. Licence No. 100023409. Unauthorised reproduction infringes copyright and may result in prosecution or civil proceedings. Surveyed and Produced by Senior Land Surveyor, Estates Management, Facilities and Property Management, East Ayrshire Council, Council Headquarters, London Road, Kilmarnock KA3 7BU WARNING, PAPER COPIES DISTORT. ALWAYS check the scale bar before measuring.		Rev.	Date	Revision	Initial	File No	7576-01EXT
						Legal File No.	
East Ayrshire Council Comhairle Siorrachd Àir an Ear (ESTATES MANAGEMENT) Andrew Kennedy - Head of Facilities and Property Management		TITLE PROPERTY AT 3 KILMARNOCK ROAD MAUCHLINE				OS Sheet No.	NS4927SE
						O.S. Grid Ref.	249840,627281
						Surveyed by	JL
						Processed by	JL
		PROJECT GABLE END AT REAR OF BURNS MUSEUM PLANNING PERMISSION FOR MURAL				Checked by	JL
						Date	04/12/2025
						Revision	
						Scale	1:50
						Drawing No	15368