


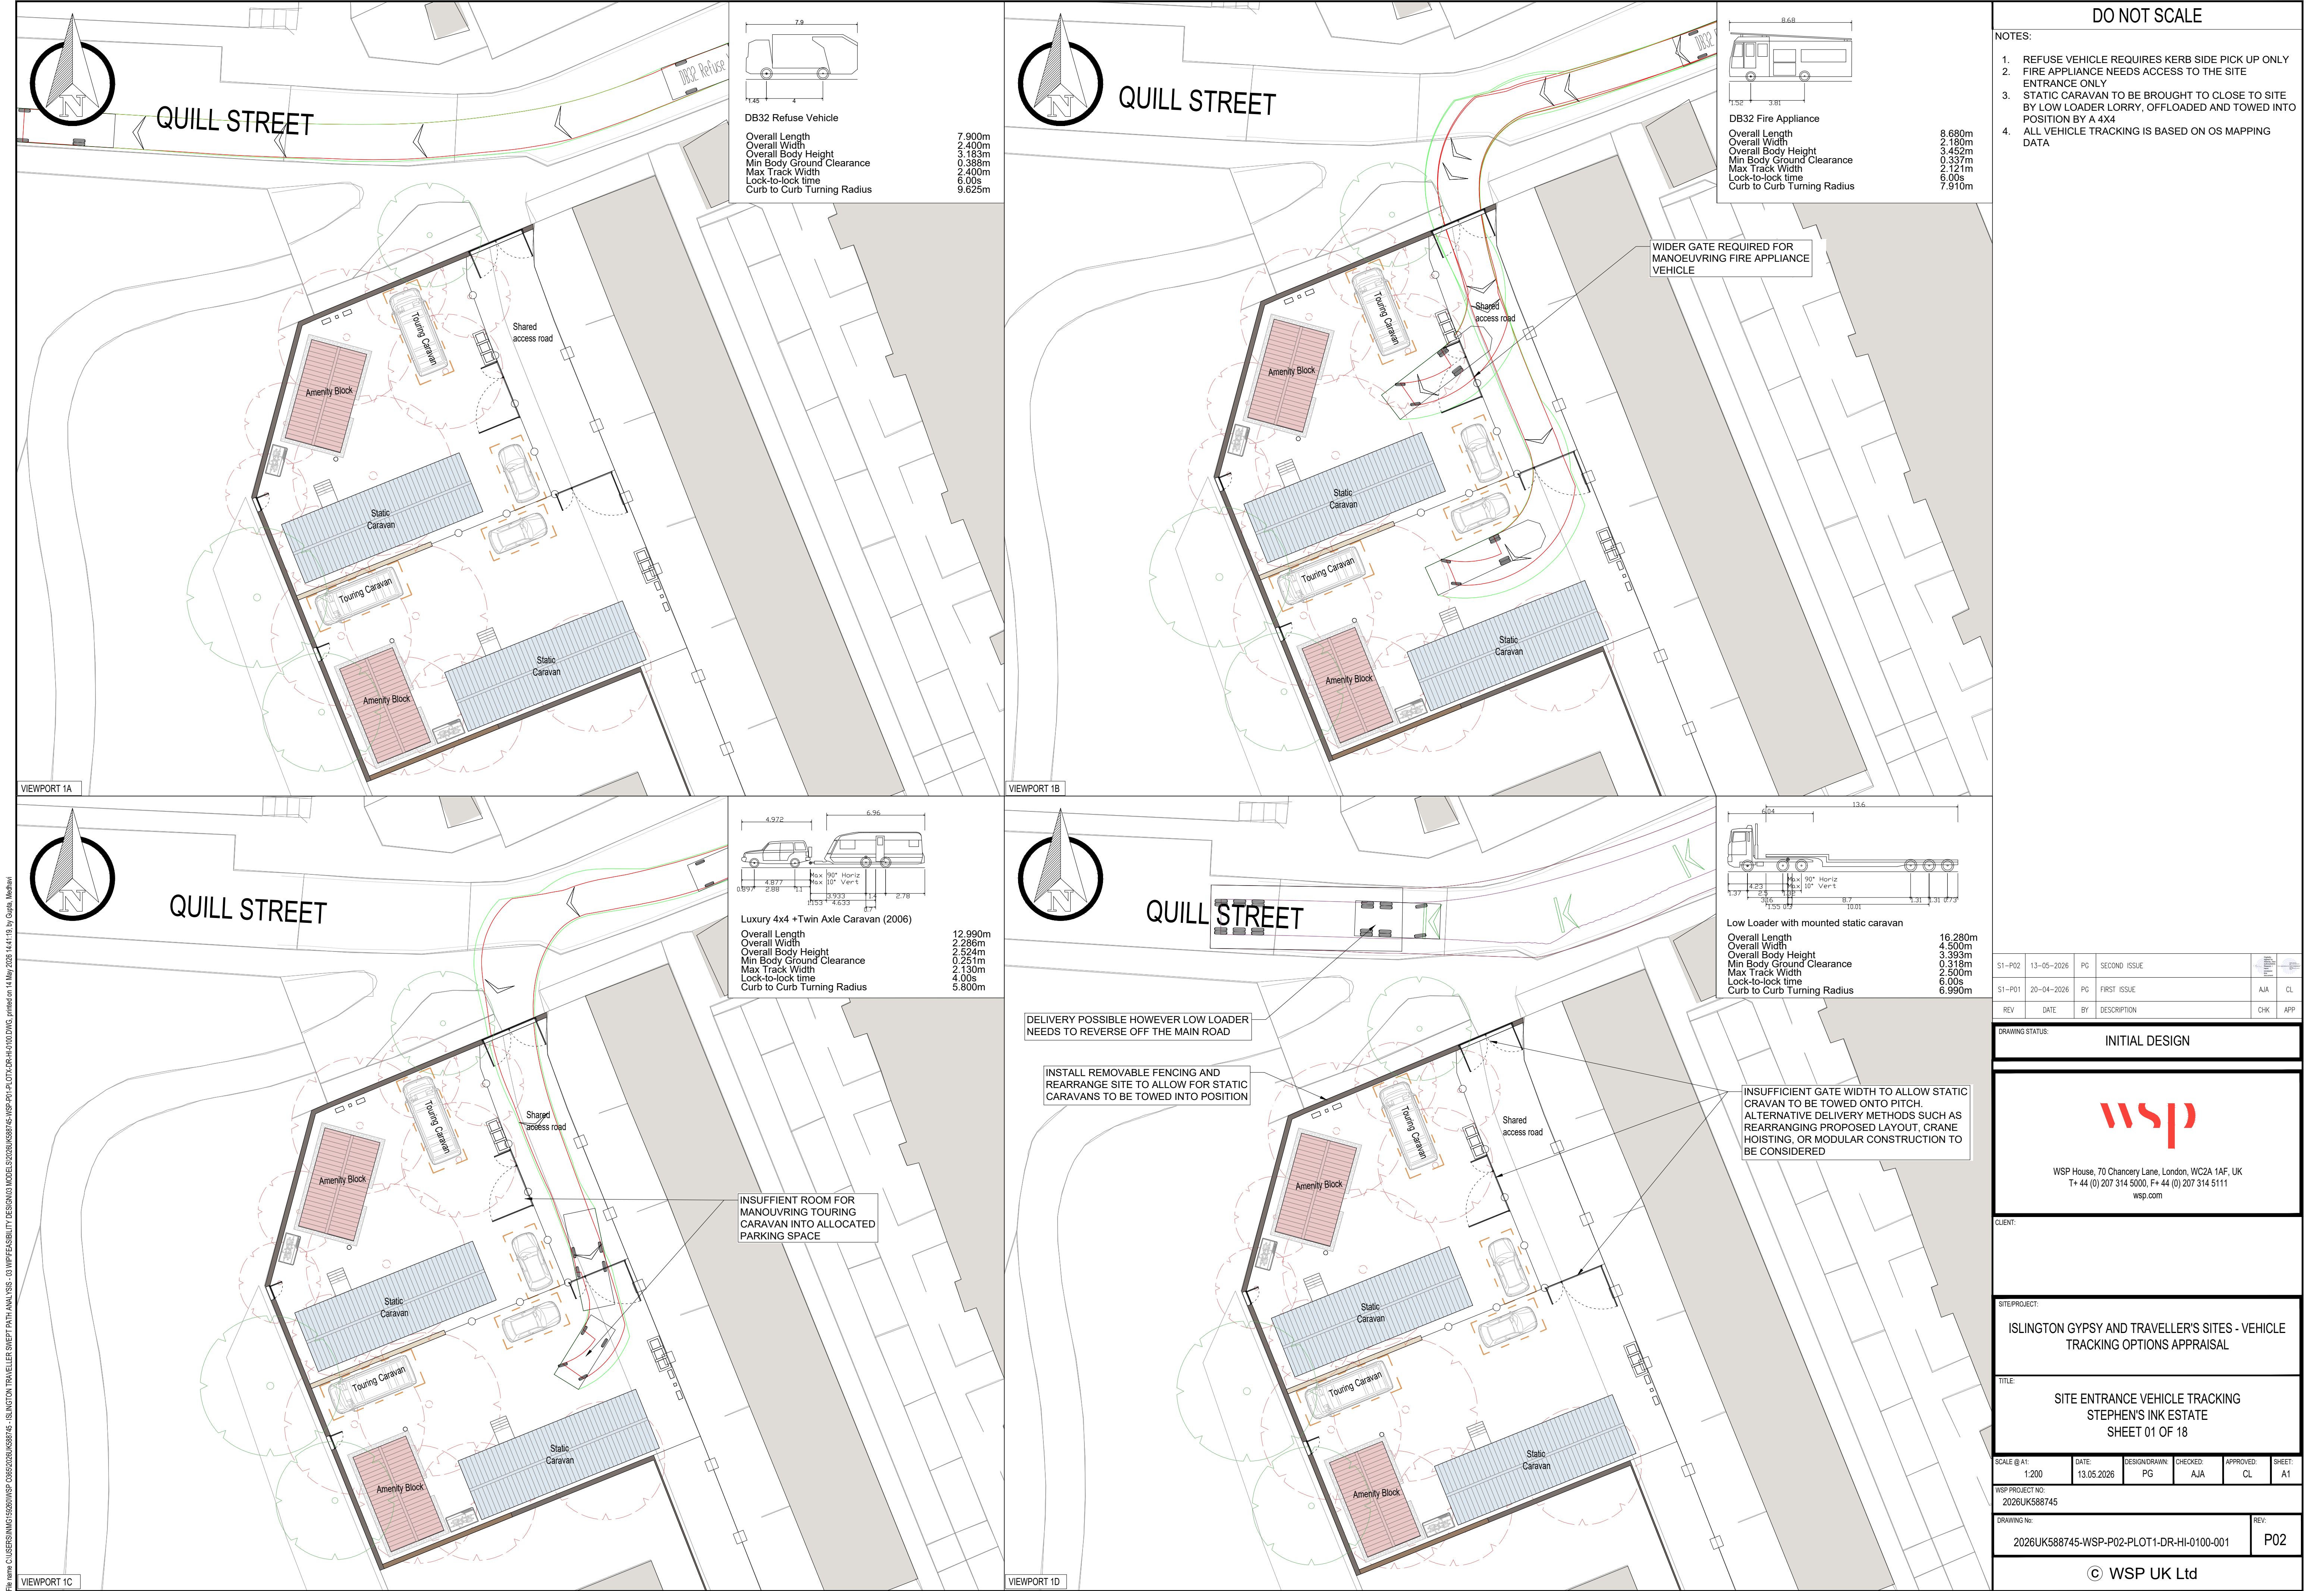

- DO NOT SCALE
- NOTES:
1. REFUSE VEHICLE REQUIRES KERB SIDE PICK UP ONLY
 2. FIRE APPLIANCE NEEDS ACCESS TO THE SITE ENTRANCE ONLY
 3. STATIC CARAVAN TO BE BROUGHT TO CLOSE TO SITE BY LOW LOADER LORRY, OFFLOADED AND TOWED INTO POSITION BY A 4X4
 4. ALL VEHICLE TRACKING IS BASED ON OS MAPPING DATA

S1-P02	13-05-2026	PG	SECOND ISSUE		
S1-P01	20-04-2026	PG	FIRST ISSUE	AJA	CL
REV	DATE	BY	DESCRIPTION	CHK	APP

DRAWING STATUS: INITIAL DESIGN



WSP House, 70 Chancery Lane, London, WC2A 1AF, UK
T+ 44 (0) 207 314 5000, F+ 44 (0) 207 314 5111
wsp.com

CLIENT:







STEPROJECT: ISLINGTON GYPSY AND TRAVELLER'S SITES - VEHICLE TRACKING OPTIONS APPRAISAL

TITLE: SITE ENTRANCE VEHICLE TRACKING
STEPHEN'S INK ESTATE
SHEET 01 OF 18

SCALE @ A1: 1:200	DATE: 13.05.2026	DESIGN/DRAWN: PG	CHECKED: AJA	APPROVED: CL	SHEET: A1
----------------------	---------------------	---------------------	-----------------	-----------------	--------------

WSP PROJECT NO: 2026UK588745

DRAWING NO: 2026UK588745-WSP-P02-PLOT1-DR-HI-0100-001	REV: P02
--	-------------

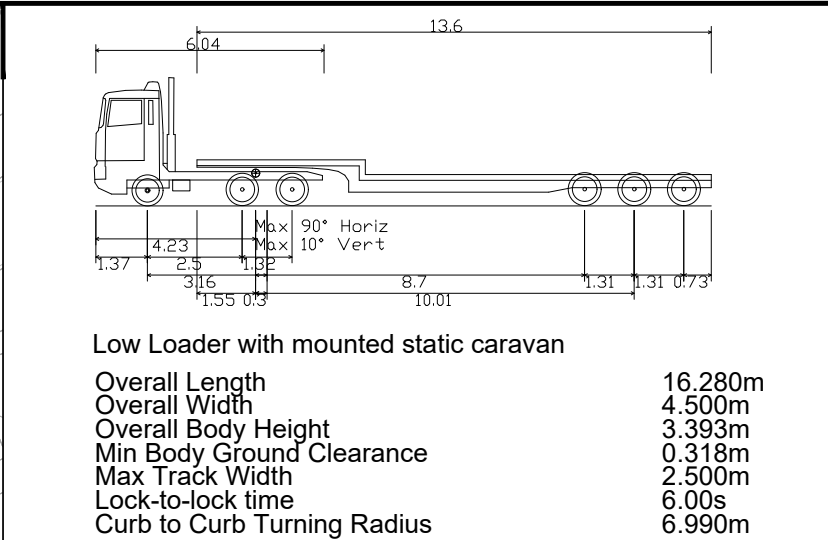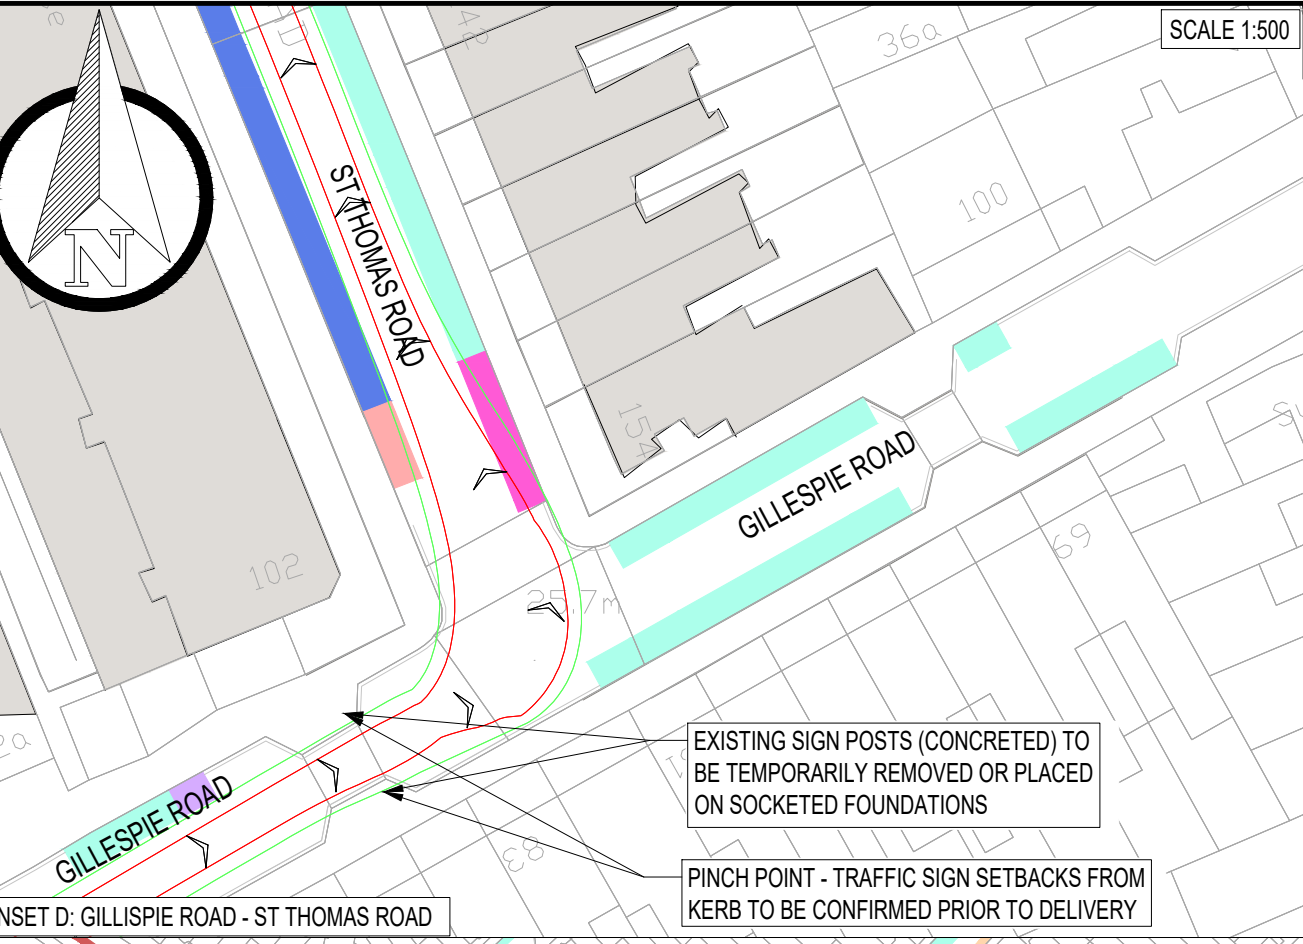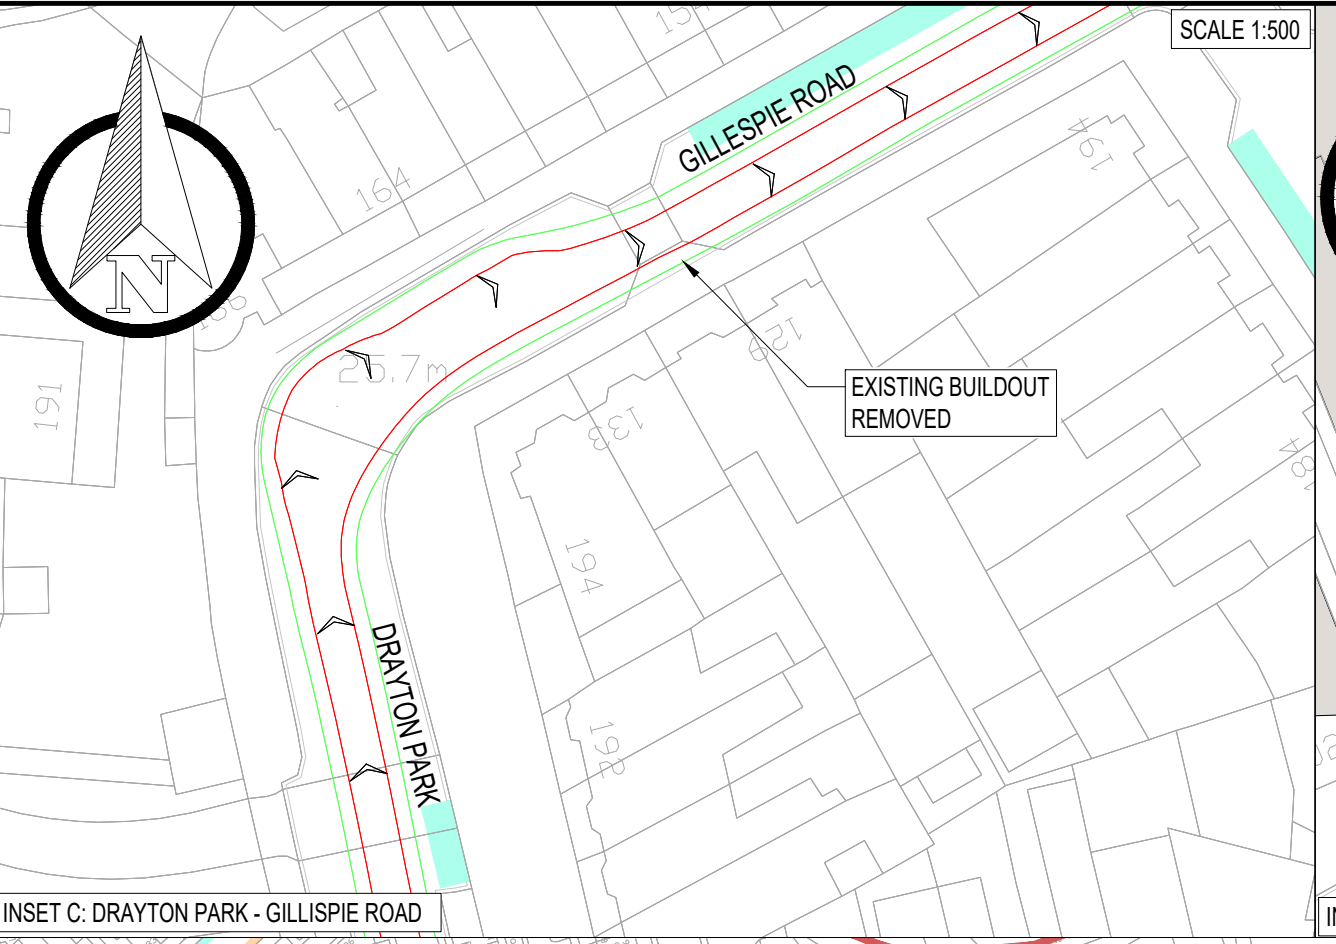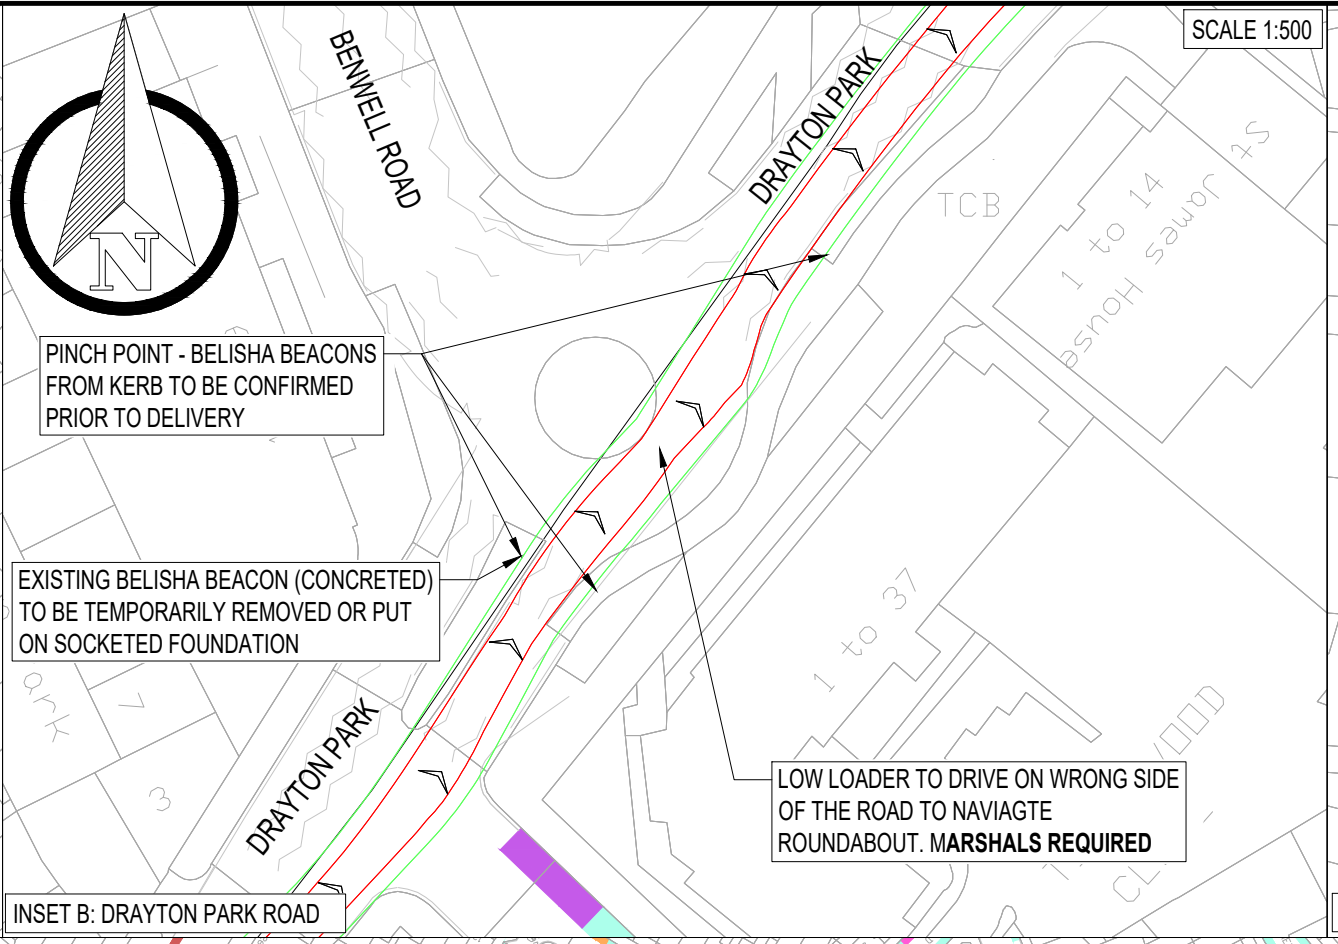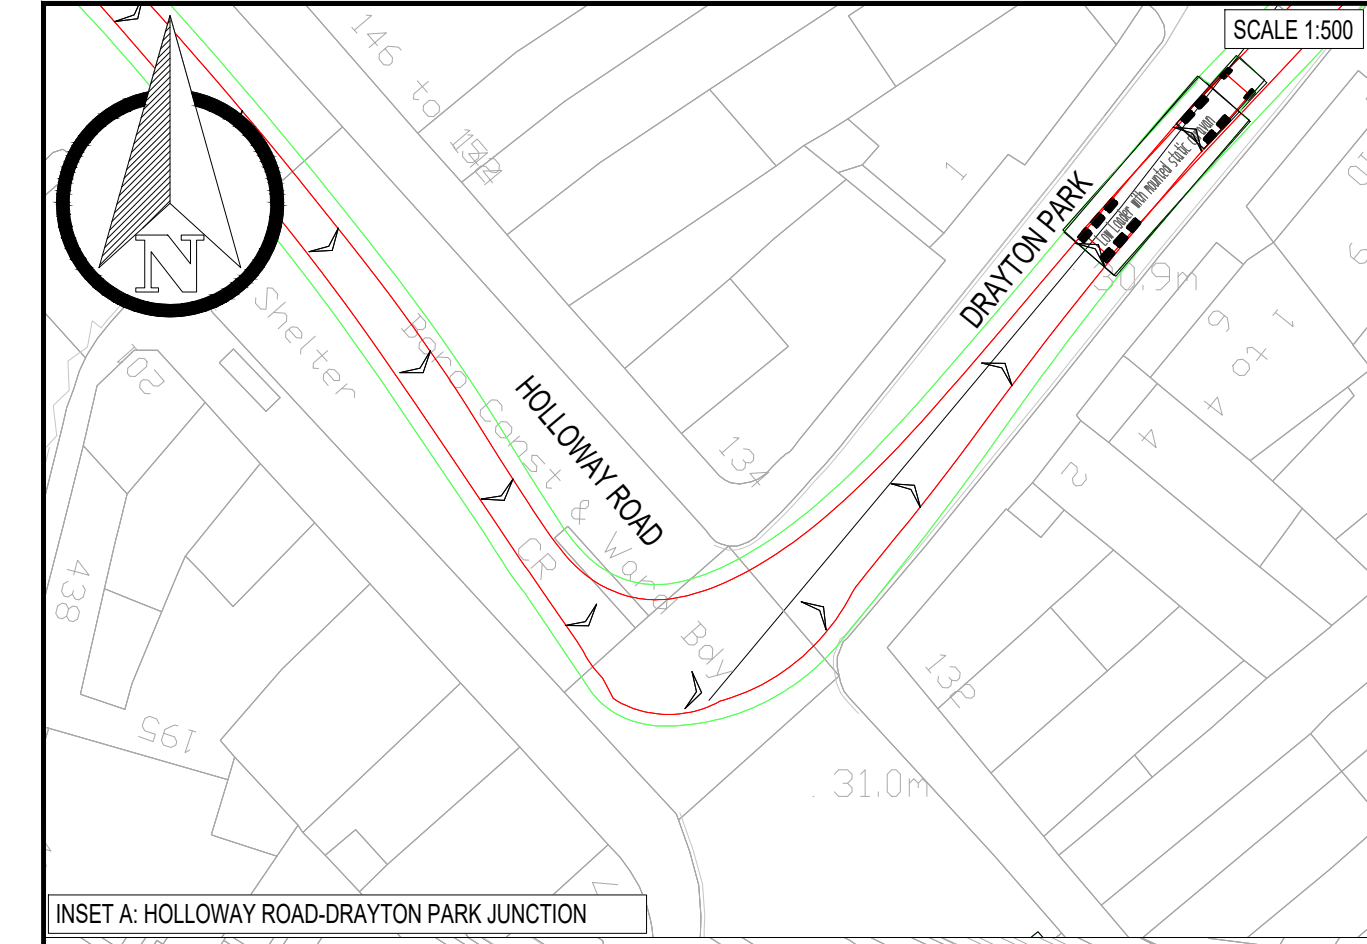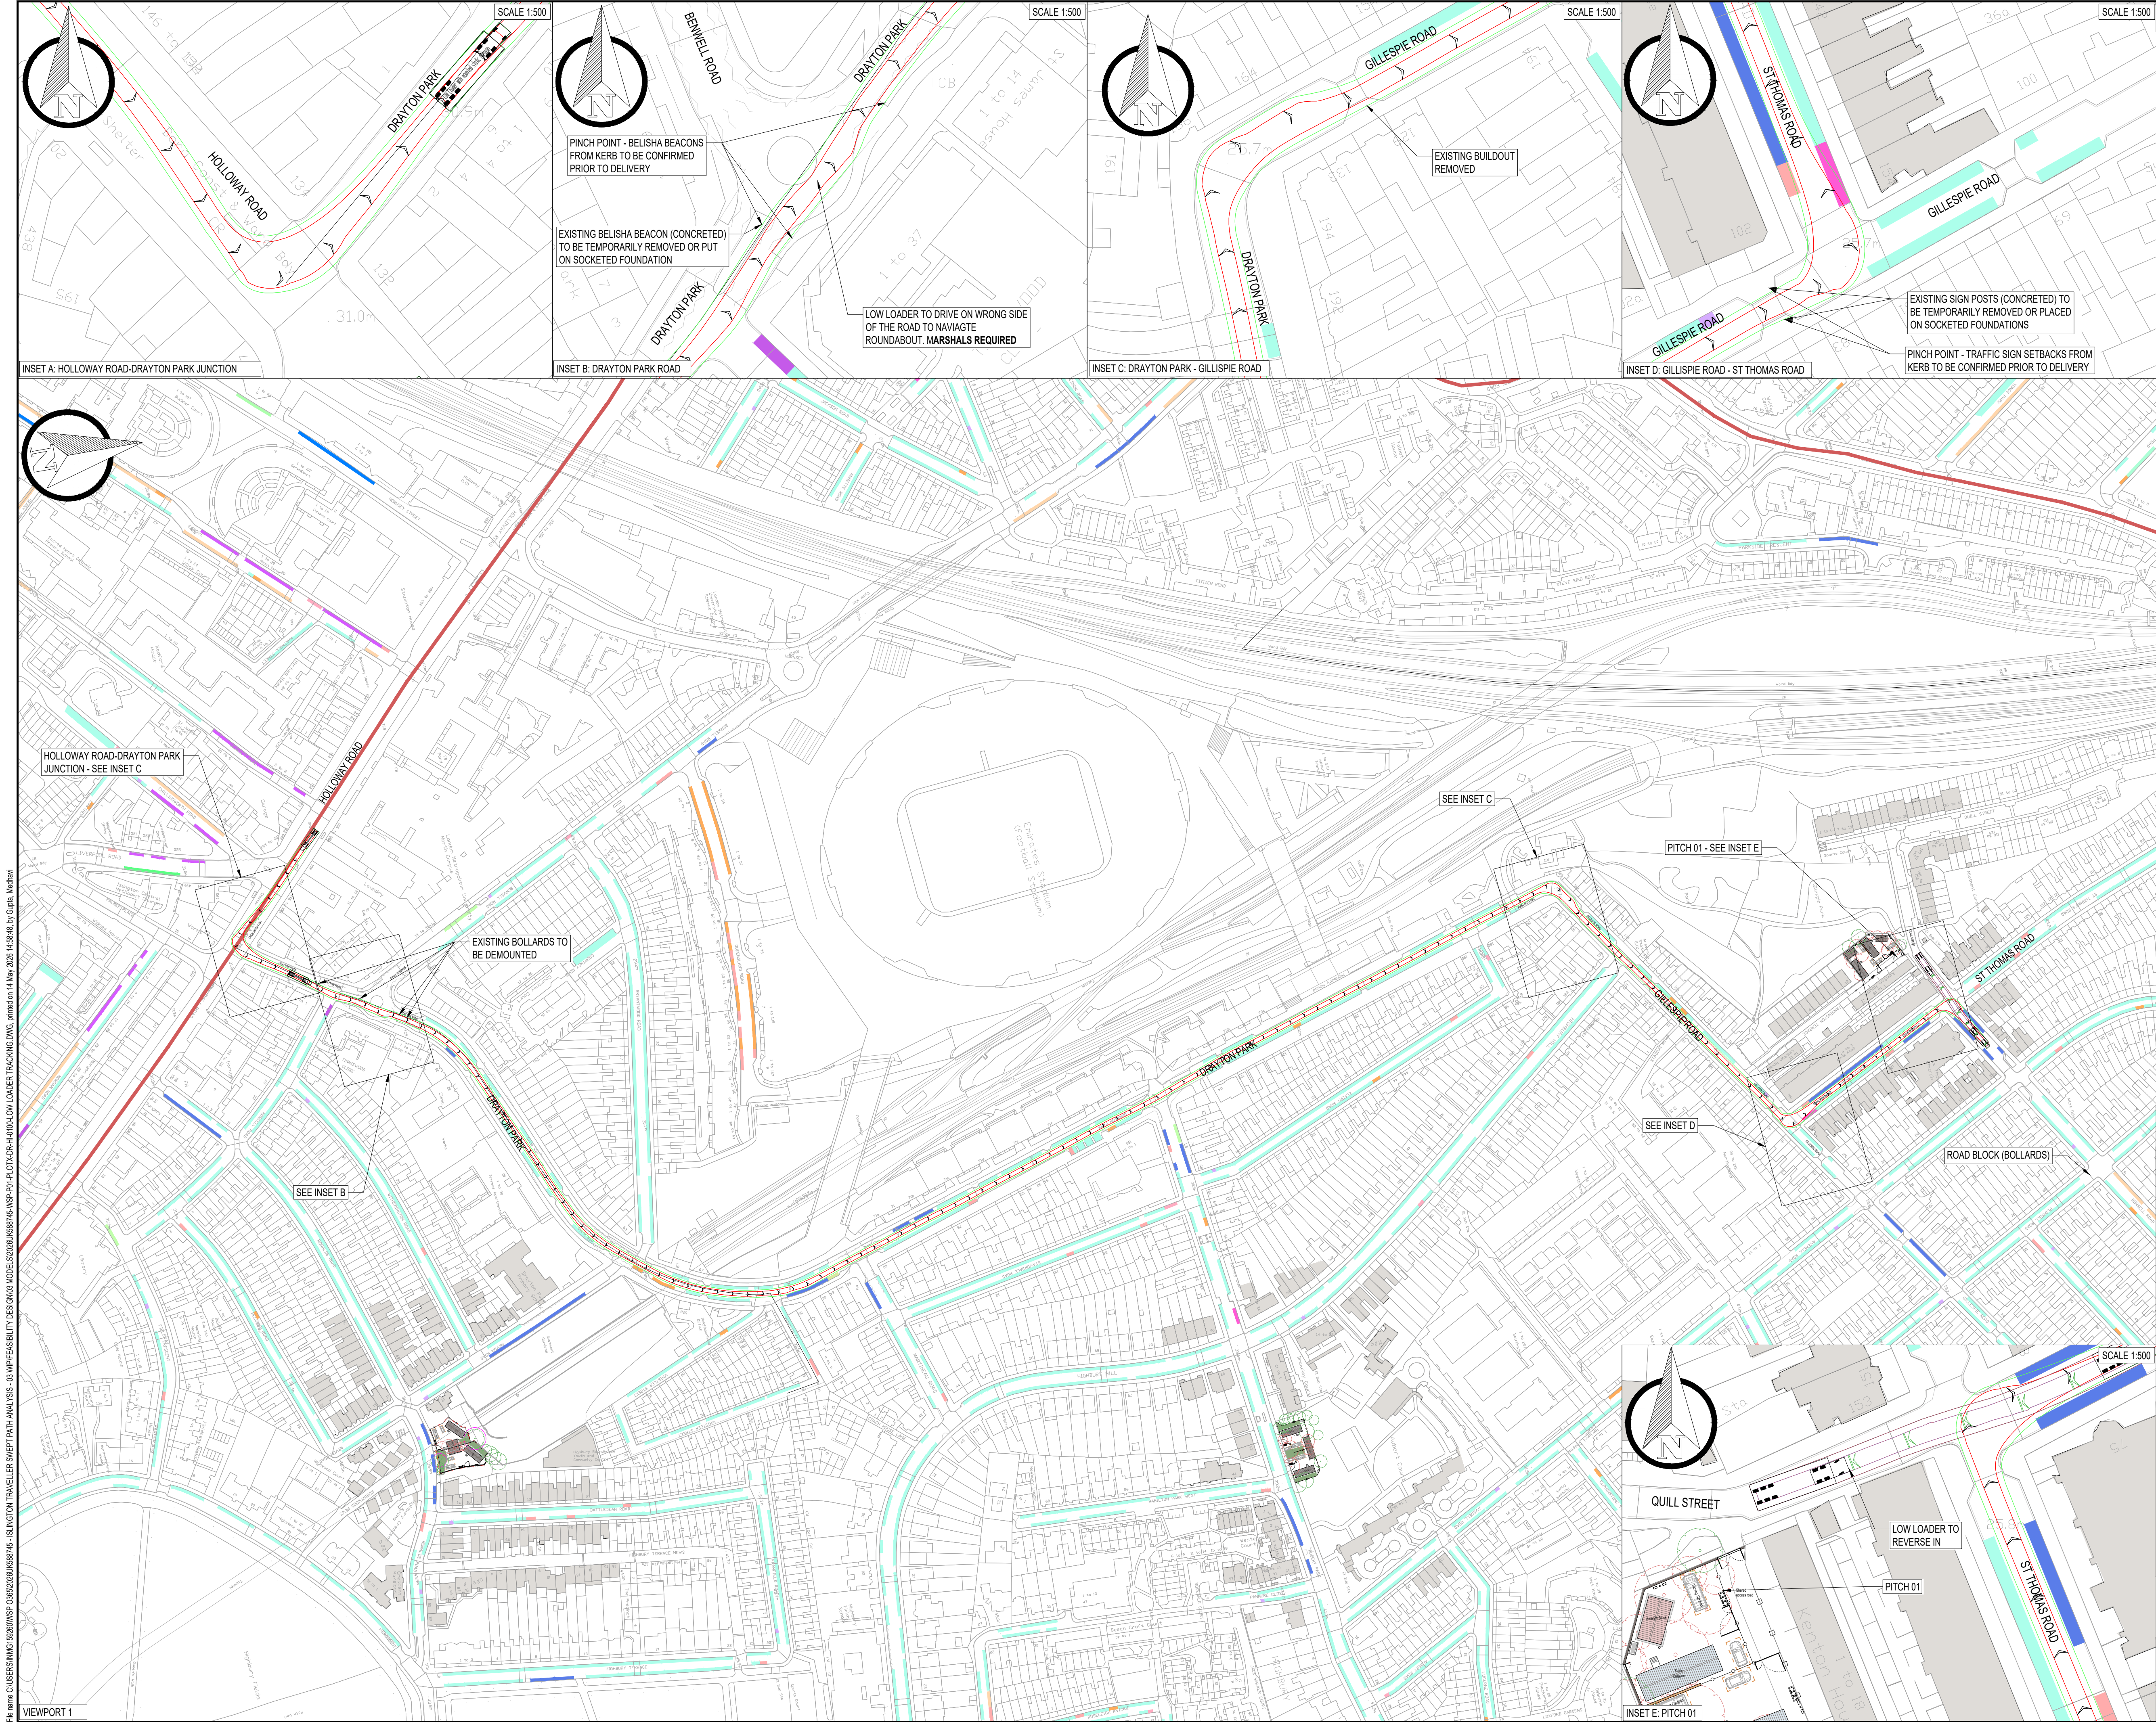

- NOTES:
1. STATIC CARAVAN TO BE DELIVERED TO A LOCATION ADJACENT TO THE PROPOSED PITCH BY LOW LOADER LORRY.
 2. STATIC CARAVAN TO BE DELIVERED WITH AN ESCORT VEHICLE, WHICH WILL ENSURE ROUTES ARE CLEAR OF TRAFFIC AND PROVIDE BANKSMAN SUPPORT.
 3. VEHICLE TRACKING FOR PINCH POINTS AND JUNCTIONS IS SHOWN ON THIS DRAWING.
 4. VEHICLE TRACKING FOR FINAL DELIVERY TO THE PITCH IS SHOWN ON DRAWING 2026UK588745-WSP-P02-DR-HI-0100-001.
 5. ROUTE AND TRACKING HAVE BEEN DEVELOPED USING OS MAPPING AND STREET VIEW IMAGERY, WHICH MAY NOT BE UP TO DATE. ALL ACCESS REQUIREMENTS AND POTENTIAL OBSTRUCTIONS MUST BE VERIFIED ON SITE PRIOR TO DELIVERY AND INSTALLATION OF THE STATIC CARAVAN.

KEY:

— LONDON LORRY ROUTE

S1-P02	13-05-2026	PG	SECOND ISSUE		
S1-P01	20-04-2026	PG	FIRST ISSUE	AJA	CL
REV	DATE	BY	DESCRIPTION	CHK	APP

DRAWING STATUS: INITIAL DESIGN

wsp

WSP House, 70 Chancery Lane, London, WC2A 1AF, UK
T+ 44 (0) 207 314 5000, F+ 44 (0) 207 314 5111
wsp.com

CLIENT:

SITE/PROJECT: ISLINGTON GYPSY AND TRAVELLER'S SITES - VEHICLE TRACKING OPTIONS APPRAISAL

TITLE: WIDE LOAD VEHICLE TRACKING
STEPHEN'S INK ESTATE
SHEET 02 OF 18


SCALE @ A1:	DATE:	DESIGN/DRAWN:	CHECKED:	APPROVED:	SHEET:
Varies	13.05.2026	PG	AJA	CL	A1

WSP PROJECT NO: 2026UK588745

DRAWING NO:	REV:
2026UK588745-WSP-P02-DR-HI-0100-002	P02

© WSP UK Ltd

File name: C:\USERS\JMD19260\WSP_03652026\UK588745_ISLINGTON TRAVELLER SNIPT PATH ANALYSIS - 03 WPF EASIBILITY DESIGN\MODELS\2026UK588745-WSP-P01-DR-HI-0100-LOW LOADER TRACKING DWG, printed on: 13 May 2026 14:38:46, by: Guita, Medhavi

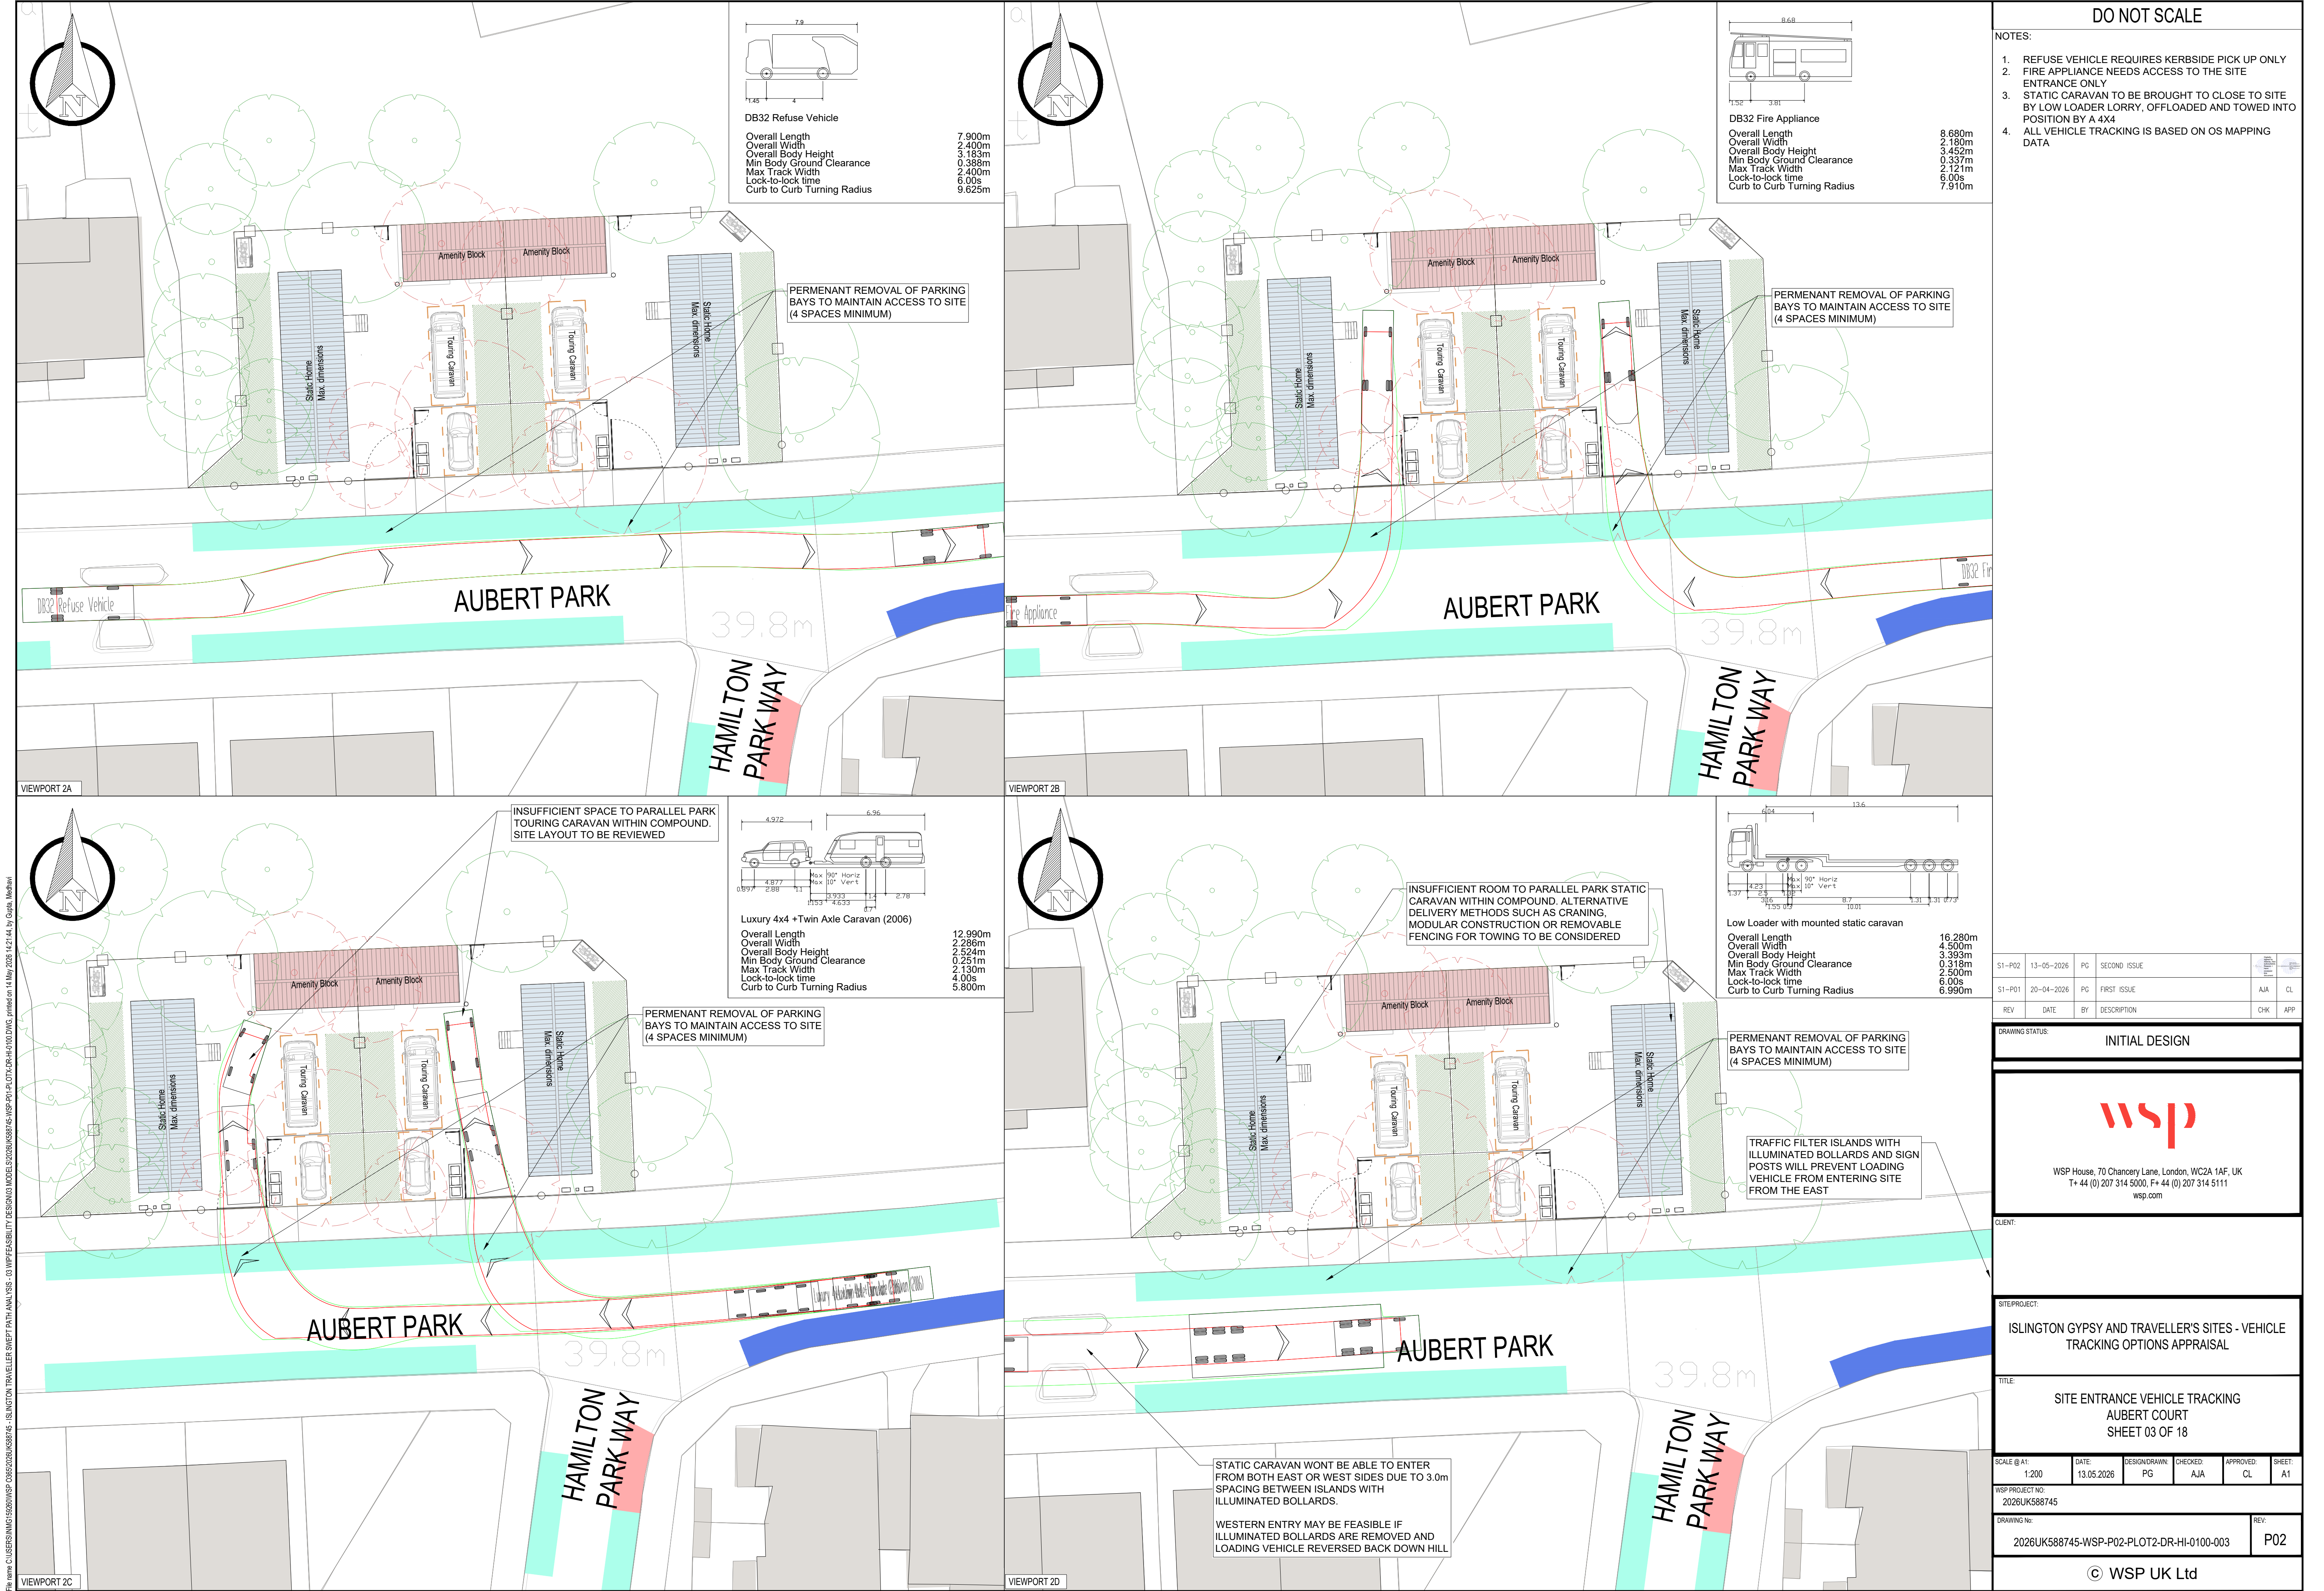

DO NOT SCALE

- NOTES:
- 1. REFUSE VEHICLE REQUIRES KERBSIDE PICK UP ONLY
 - 2. FIRE APPLIANCE NEEDS ACCESS TO THE SITE ENTRANCE ONLY
 - 3. STATIC CARAVAN TO BE BROUGHT TO CLOSE TO SITE BY LOW LOADER LORRY, OFFLOADED AND TOWED INTO POSITION BY A 4X4
 - 4. ALL VEHICLE TRACKING IS BASED ON OS MAPPING DATA

S1-P02	13-05-2026	PG	SECOND ISSUE		
S1-P01	20-04-2026	PG	FIRST ISSUE	AJA	CL
REV	DATE	BY	DESCRIPTION	CHK	APP

DRAWING STATUS: INITIAL DESIGN

WSP House, 70 Chancery Lane, London, WC2A 1AF, UK
T+ 44 (0) 207 314 5000, F+ 44 (0) 207 314 5111
wsp.com

CLIENT:


SITE/PROJECT: ISLINGTON GYPSY AND TRAVELLER'S SITES - VEHICLE TRACKING OPTIONS APPRAISAL

TITLE: SITE ENTRANCE VEHICLE TRACKING
AUBERT COURT
SHEET 03 OF 18

SCALE @ A1:	DATE:	DESIGN/DRAWN:	CHECKED:	APPROVED:	SHEET:
1:200	13.05.2026	PG	AJA	CL	A1

WSP PROJECT NO: 2026UK588745

DRAWING NO:	REV:
2026UK588745-WSP-P02-LOT2-DR-HI-0100-003	P02

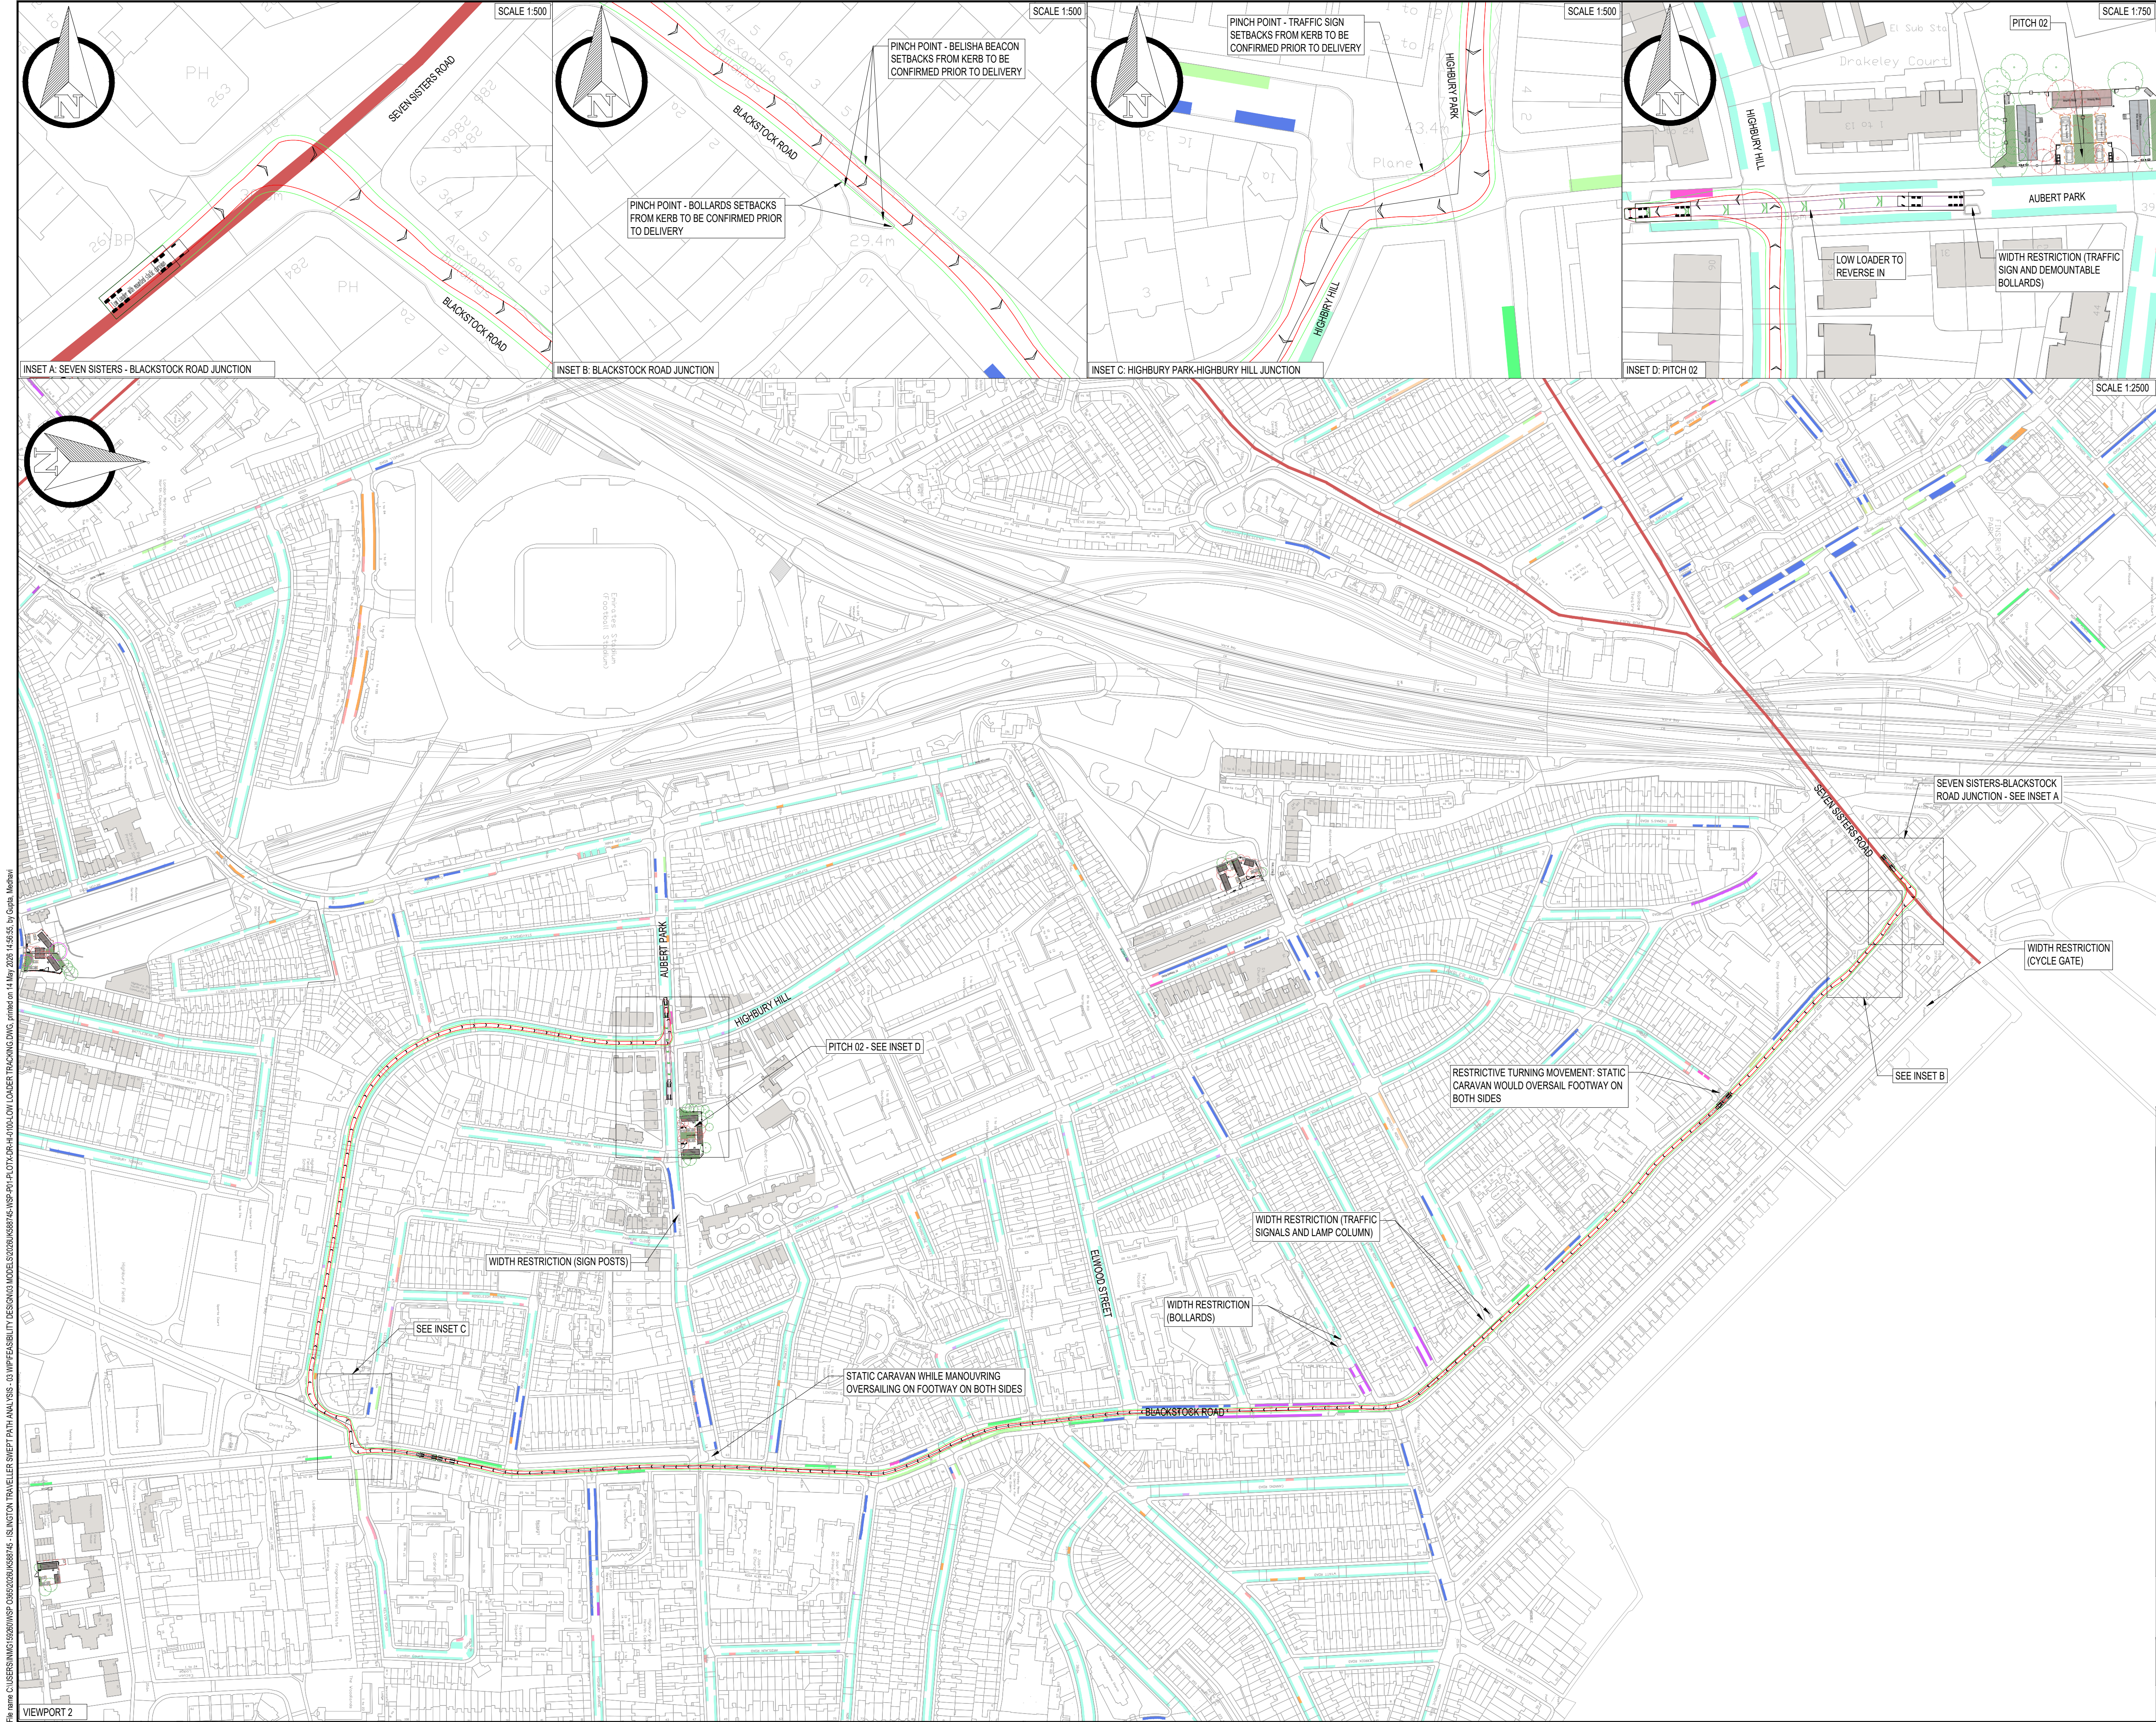

File name: C:\Users\jmc156\OneDrive\WSP\036202026UK588745-ISLINGTON TRAVELLER SNIPT PATH ANALYSIS - 03 MPFEASIBILITY DESIGN\036202026UK588745-WSP-P01-DR-HI-0100-LOW LOADER TRACKING DWG, printed on: 11 May 2026 14:56:55, by: Gaila, Mchawli

Low Loader with mounted static caravan

Overall Length	16.280m
Overall Width	4.500m
Overall Body Height	3.393m
Min Body Ground Clearance	0.318m
Max Track Width	2.500m
Lock-to-lock time	6.00s
Curb to Curb Turning Radius	6.990m

NOTES:

1. STATIC CARAVAN TO BE DELIVERED TO A LOCATION ADJACENT TO THE PROPOSED PITCH BY LOW LOADER LORRY.
2. STATIC CARAVAN TO BE DELIVERED WITH AN ESCORT VEHICLE, WHICH WILL ENSURE ROUTES ARE CLEAR OF TRAFFIC AND PROVIDE BANKSMAN SUPPORT.
3. VEHICLE TRACKING FOR PINCH POINTS AND JUNCTIONS IS SHOWN ON THIS DRAWING.
4. VEHICLE TRACKING FOR FINAL DELIVERY TO THE PITCH IS SHOWN ON DRAWING 2026UK588745-WSP-P02-DR-HI-0100-001.
5. ROUTE AND TRACKING HAVE BEEN DEVELOPED USING OS MAPPING AND STREET VIEW IMAGERY, WHICH MAY NOT BE UP TO DATE. ALL ACCESS REQUIREMENTS AND POTENTIAL OBSTRUCTIONS MUST BE VERIFIED ON SITE PRIOR TO DELIVERY AND INSTALLATION OF THE STATIC CARAVAN.

KEY:

— LONDON LORRY ROUTE

S1-P02	13-05-2026	PG	SECOND ISSUE		
S1-P01	20-04-2026	PG	FIRST ISSUE	AJA	CL
REV	DATE	BY	DESCRIPTION	CHK	APP

DRAWING STATUS:

INITIAL DESIGN

WSP House, 70 Chancery Lane, London, WC2A 1AF, UK
T+ 44 (0) 207 314 5000, F+ 44 (0) 207 314 5111
wsp.com

CLIENT:

STEP/PROJECT:

ISLINGTON GYPSY AND TRAVELLER'S SITES - VEHICLE TRACKING OPTIONS APPRAISAL

TITLE:

WIDE LOAD VEHICLE TRACKING
AUBERT COURT
SHEET 04 OF 18

SCALE @ A1:	Varies	DATE:	13.05.2026	DESIGN/DRAWN:	PG	CHECKED:	AJA	APPROVED:	CL	SHEET:	A1
-------------	--------	-------	------------	---------------	----	----------	-----	-----------	----	--------	----

WSP PROJECT NO:

2026UK588745

DRAWING NO:

2026UK588745-WSP-P02-DR-HI-0100-004

REV:

P02

© WSP UK Ltd



DO NOT SCALE

NOTES:

- REFUSE VEHICLE REQUIRES KERBSIDE PICK UP ONLY
- FIRE APPLIANCE NEEDS ACCESS TO THE SITE ENTRANCE ONLY
- STATIC CARAVAN TO BE BROUGHT TO CLOSE TO SITE BY LOW LOADER LORRY, OFFLOADED AND TOWED INTO POSITION BY A 4X4
- ALL VEHICLE TRACKING IS BASED ON OS MAPPING DATA

S1-P02	13-05-2026	PG	SECOND ISSUE		
S1-P01	20-04-2026	PG	FIRST ISSUE	AJA	CL
REV	DATE	BY	DESCRIPTION	CHK	APP

DRAWING STATUS: INITIAL DESIGN

WSP House, 70 Chancery Lane, London, WC2A 1AF, UK
T+ 44 (0) 207 314 5000, F+ 44 (0) 207 314 5111
wsp.com

CLIENT:

SITE PROJECT: ISLINGTON GYPSY AND TRAVELLER'S SITES - VEHICLE TRACKING OPTIONS APPRAISAL

TITLE: SITE ENTRANCE VEHICLE TRACKING
ABERDEEN LANE
SHEET 05 OF 18

SCALE @ A1: 1:200	DATE: 13.05.2026	DESIGN/DRAWN: PG	CHECKED: AJA	APPROVED: CL	SHEET: A1
----------------------	---------------------	---------------------	-----------------	-----------------	--------------







WSP PROJECT NO: 2026UK588745

DRAWING NO: 2026UK588745-WSP-P02-PLOT3-DR-HI-0100-005

REV: P02

© WSP UK Ltd

File name: C:\USERS\JMG15680\WSP_03652026\UK588745_ISLINGTON TRAVELLER SITES\VEHICLE TRACKING\03 IMPFEASIBILITY DESIGN\03026UK588745-WSP-P02-PLOT3-DR-HI-0100.DWG, printed on 14 May 2026 14:20:30, by Guala, Mchael

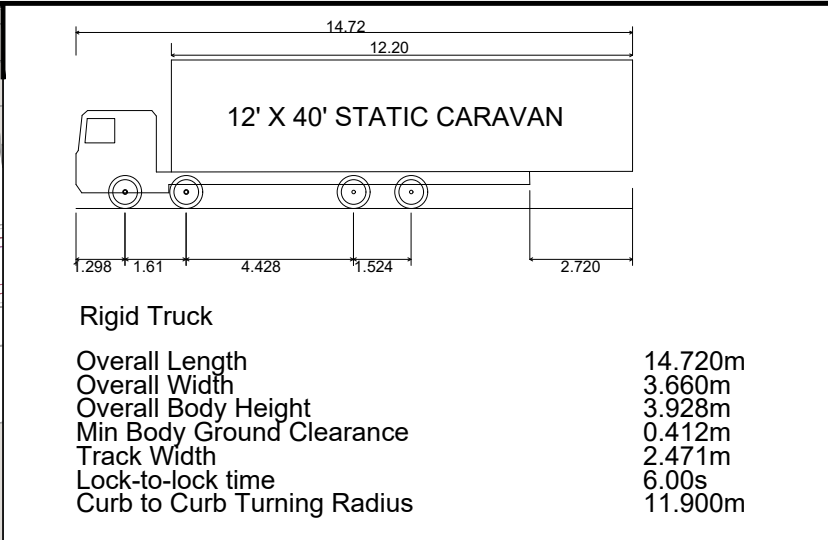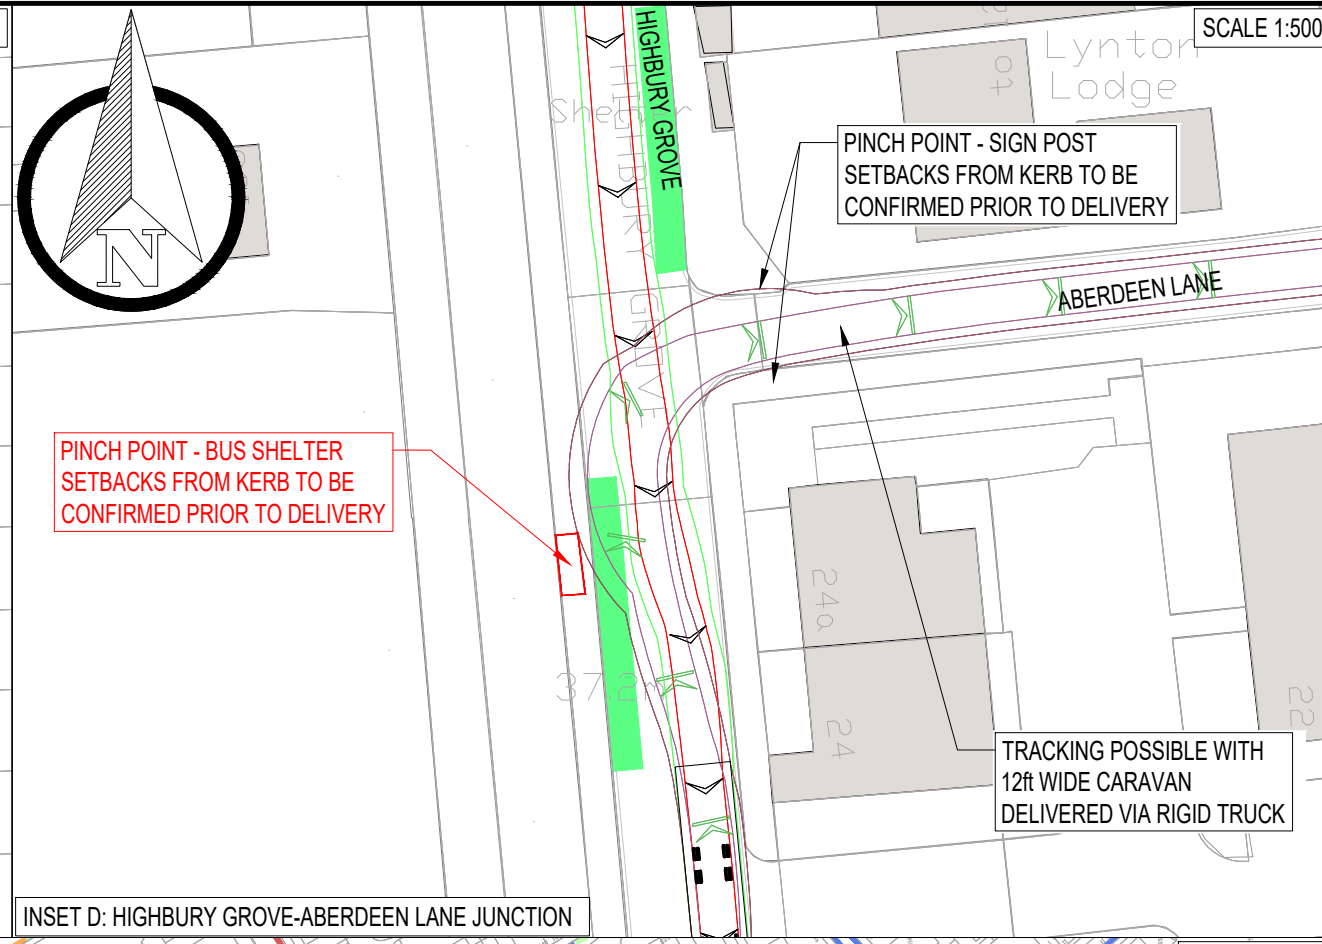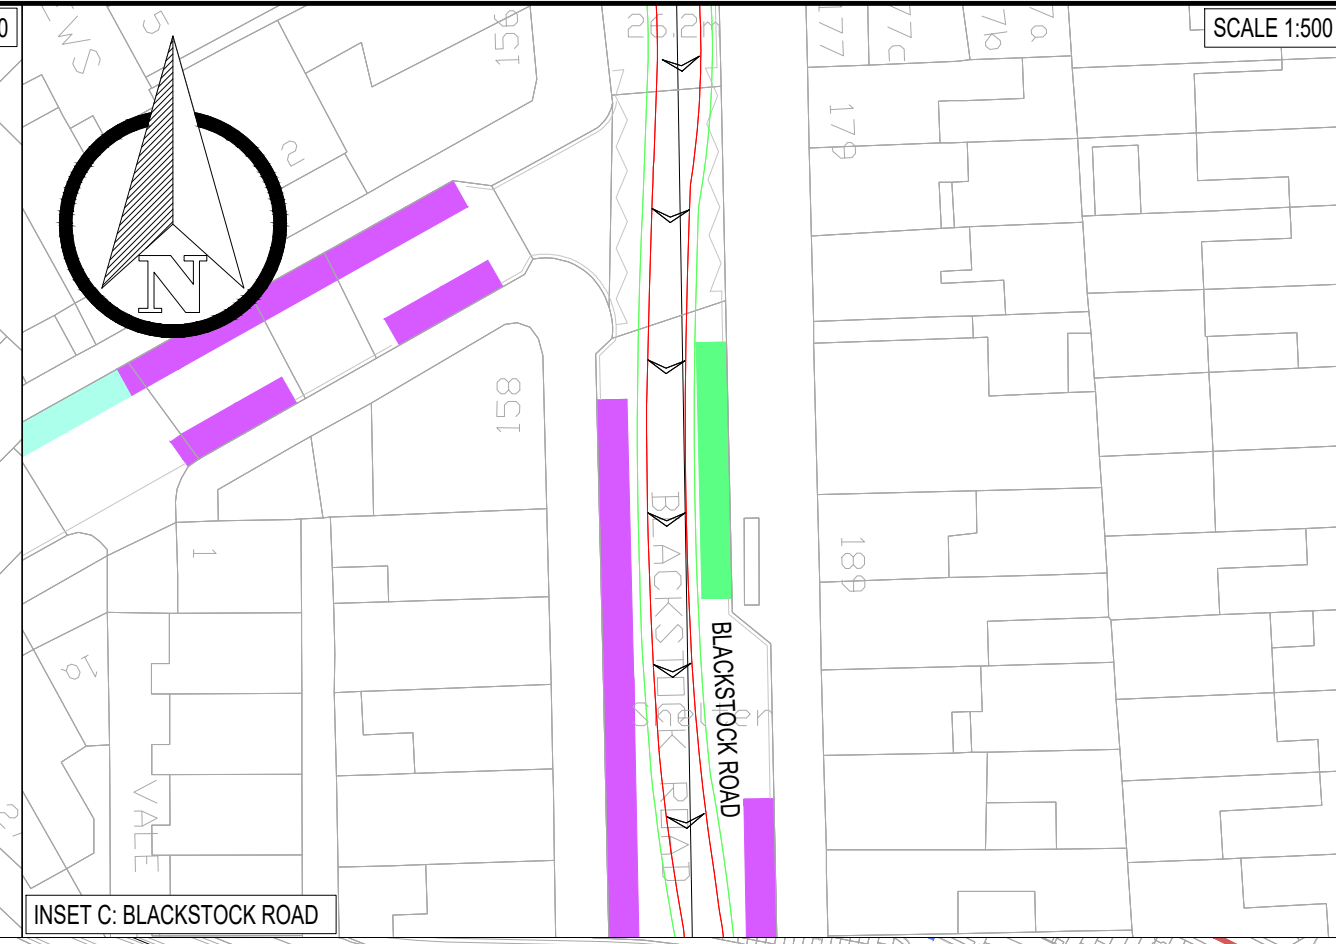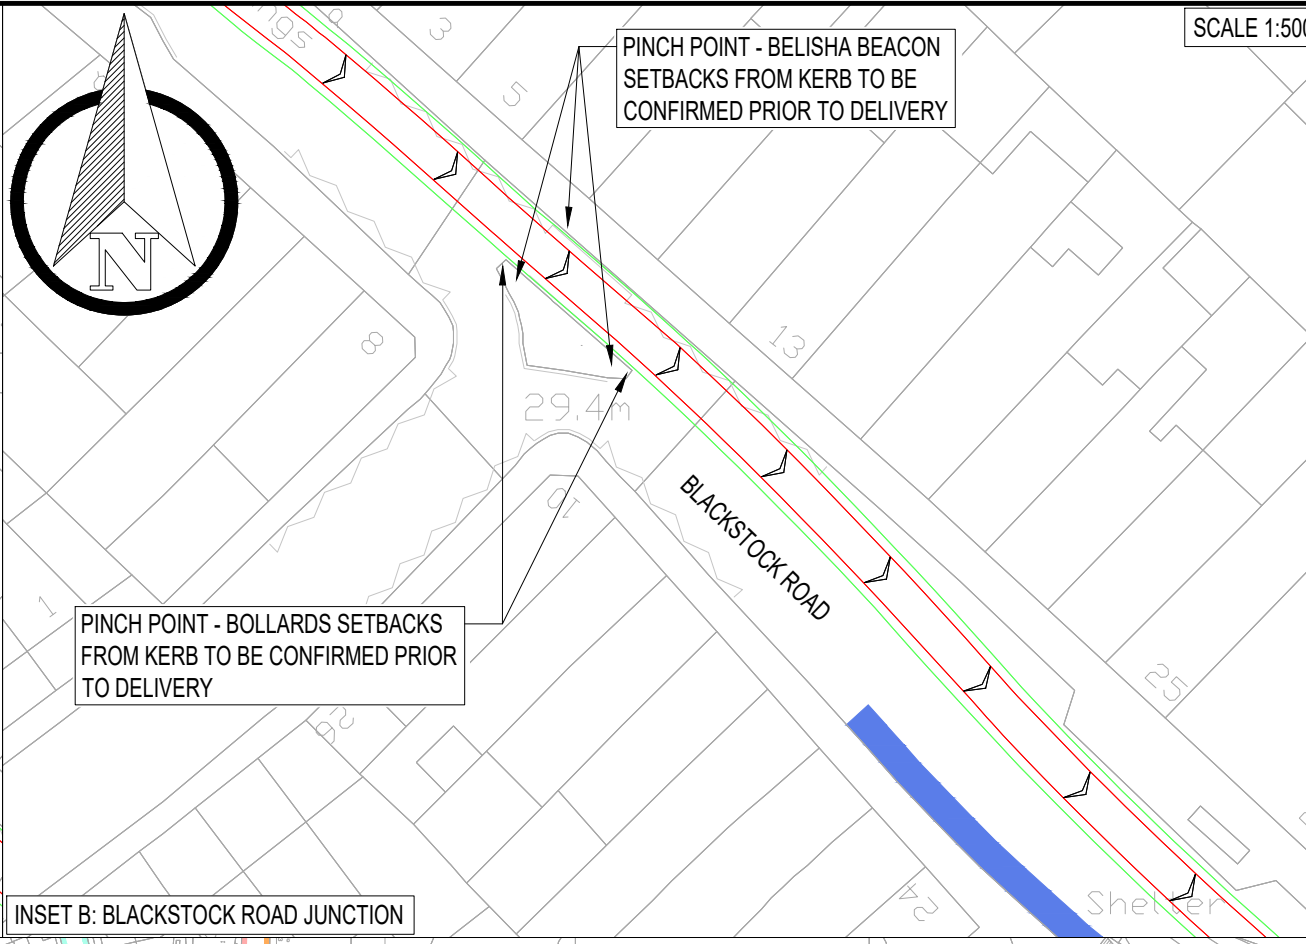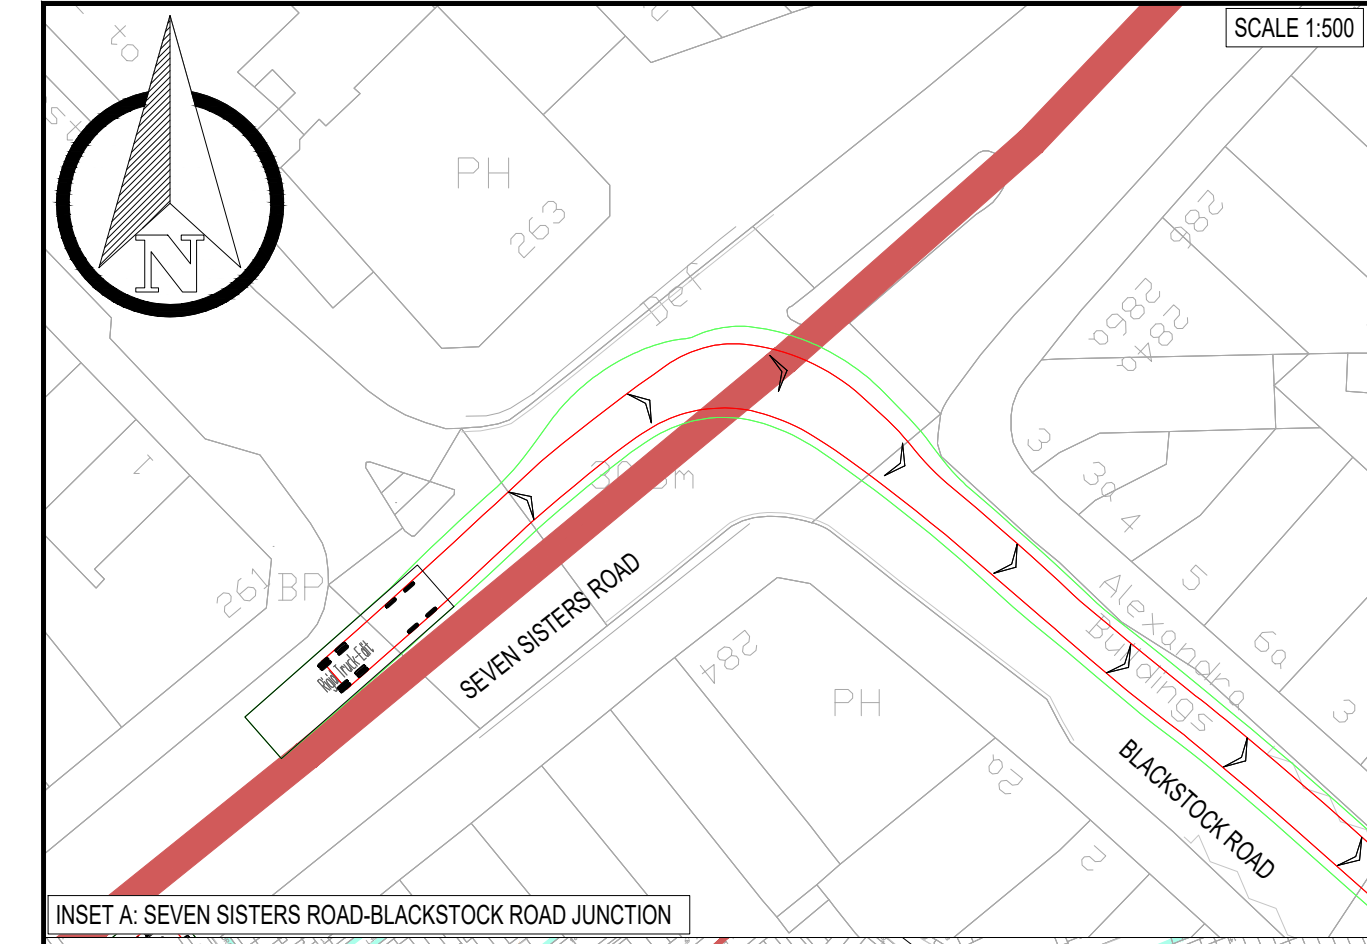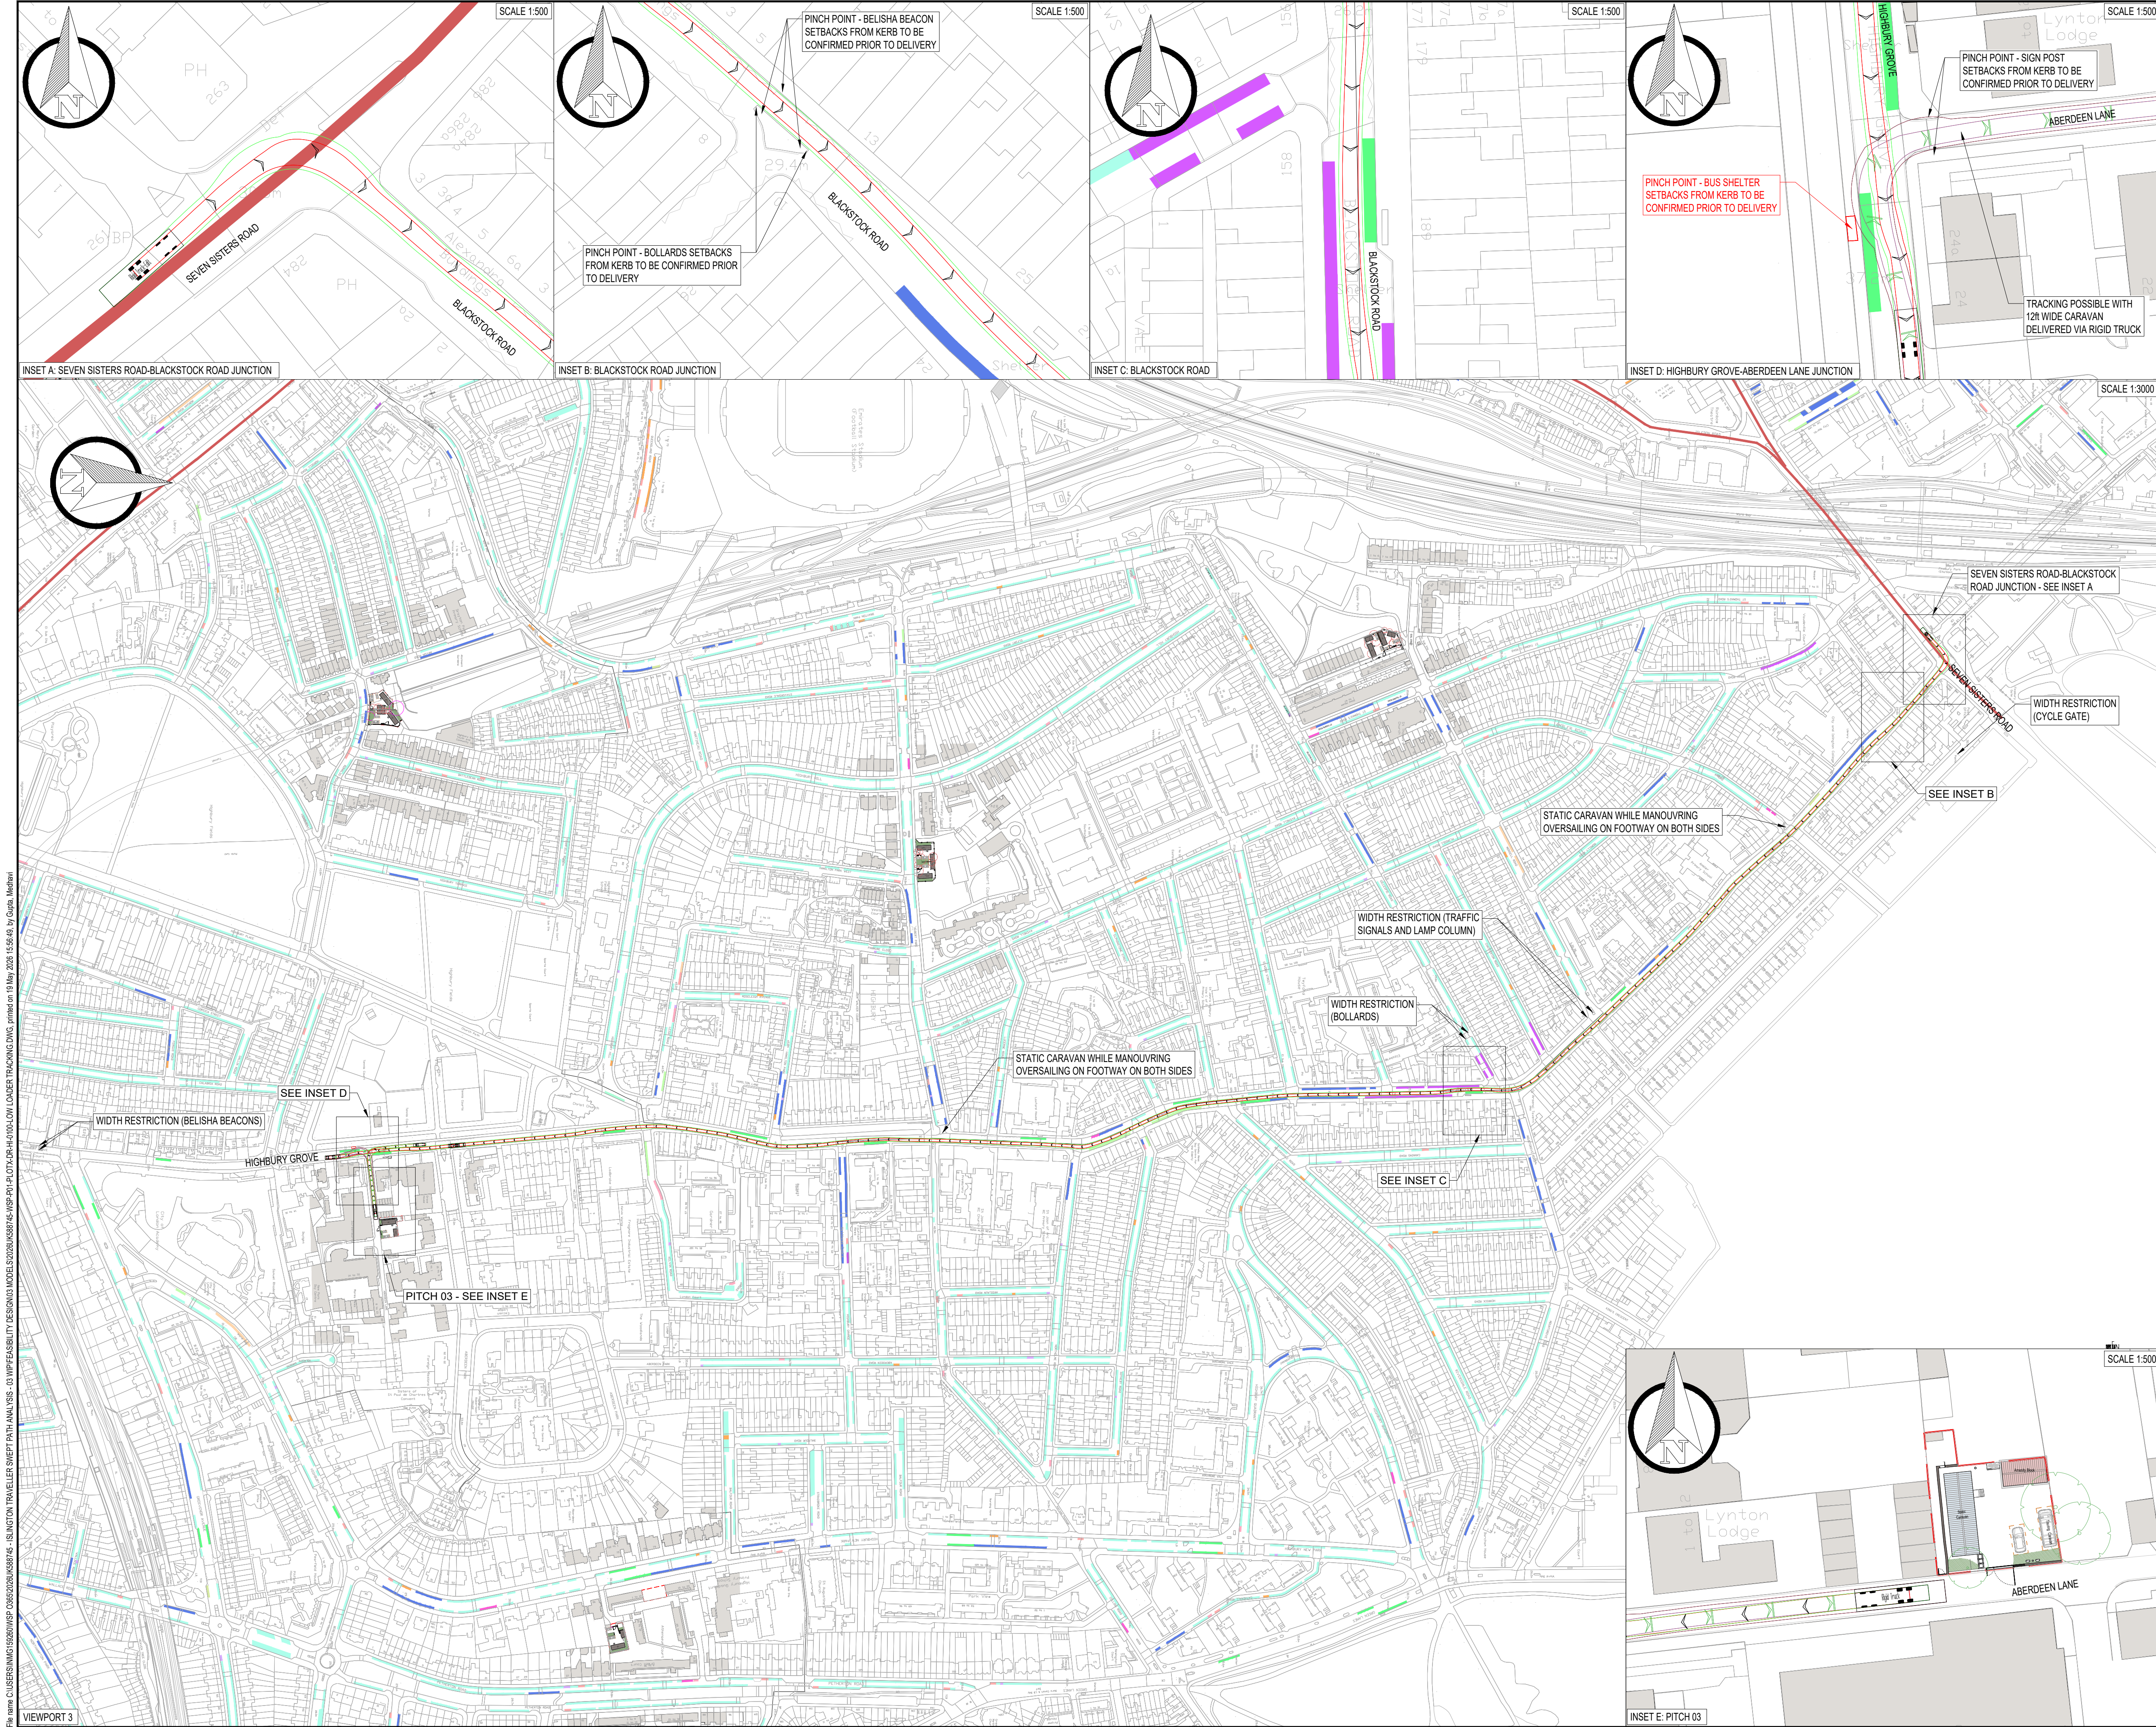

- NOTES:
1. STATIC CARAVAN TO BE DELIVERED TO A LOCATION ADJACENT TO THE PROPOSED PITCH BY LOW LOADER LORRY.
 2. STATIC CARAVAN TO BE DELIVERED WITH AN ESCORT VEHICLE, WHICH WILL ENSURE ROUTES ARE CLEAR OF TRAFFIC AND PROVIDE BANKSMAN SUPPORT.
 3. VEHICLE TRACKING FOR PINCH POINTS AND JUNCTIONS IS SHOWN ON THIS DRAWING.
 4. VEHICLE TRACKING FOR FINAL DELIVERY TO THE PITCH IS SHOWN ON DRAWING 2026UK588745-WSP-P02-PL0TX-DR-HI-0100-001.
 5. ROUTE AND TRACKING HAVE BEEN DEVELOPED USING OS MAPPING AND STREET VIEW IMAGERY, WHICH MAY NOT BE UP TO DATE. ALL ACCESS REQUIREMENTS AND POTENTIAL OBSTRUCTIONS MUST BE VERIFIED ON SITE PRIOR TO DELIVERY AND INSTALLATION OF THE STATIC CARAVAN.

KEY:

— LONDON LORRY ROUTE

S1-P02	13-05-2026	PG	SECOND ISSUE		
S1-P01	20-04-2026	PG	FIRST ISSUE	AJA	CL
REV	DATE	BY	DESCRIPTION	CHK	APP

DRAWING STATUS: INITIAL DESIGN

wsp

WSP House, 70 Chancery Lane, London, WC2A 1AF, UK
T+ 44 (0) 207 314 5000, F+ 44 (0) 207 314 5111
wsp.com

CLIENT:

SITE/PROJECT: ISLINGTON GYPSY AND TRAVELLER'S SITES - VEHICLE TRACKING OPTIONS APPRAISAL


TITLE: WIDE LOAD VEHICLE TRACKING ABERDEEN LANE SHEET 06 OF 18

SCALE @ A1:	DATE:	DESIGN/DRAWN:	CHECKED:	APPROVED:	SHEET:
Varies	13.05.2026	PG	AJA	CL	A1



WSP PROJECT NO: 2026UK588745

DRAWING NO:	REV:
2026UK588745-WSP-P02-PL0T3-DR-HI-0100-006	P02

© WSP UK Ltd

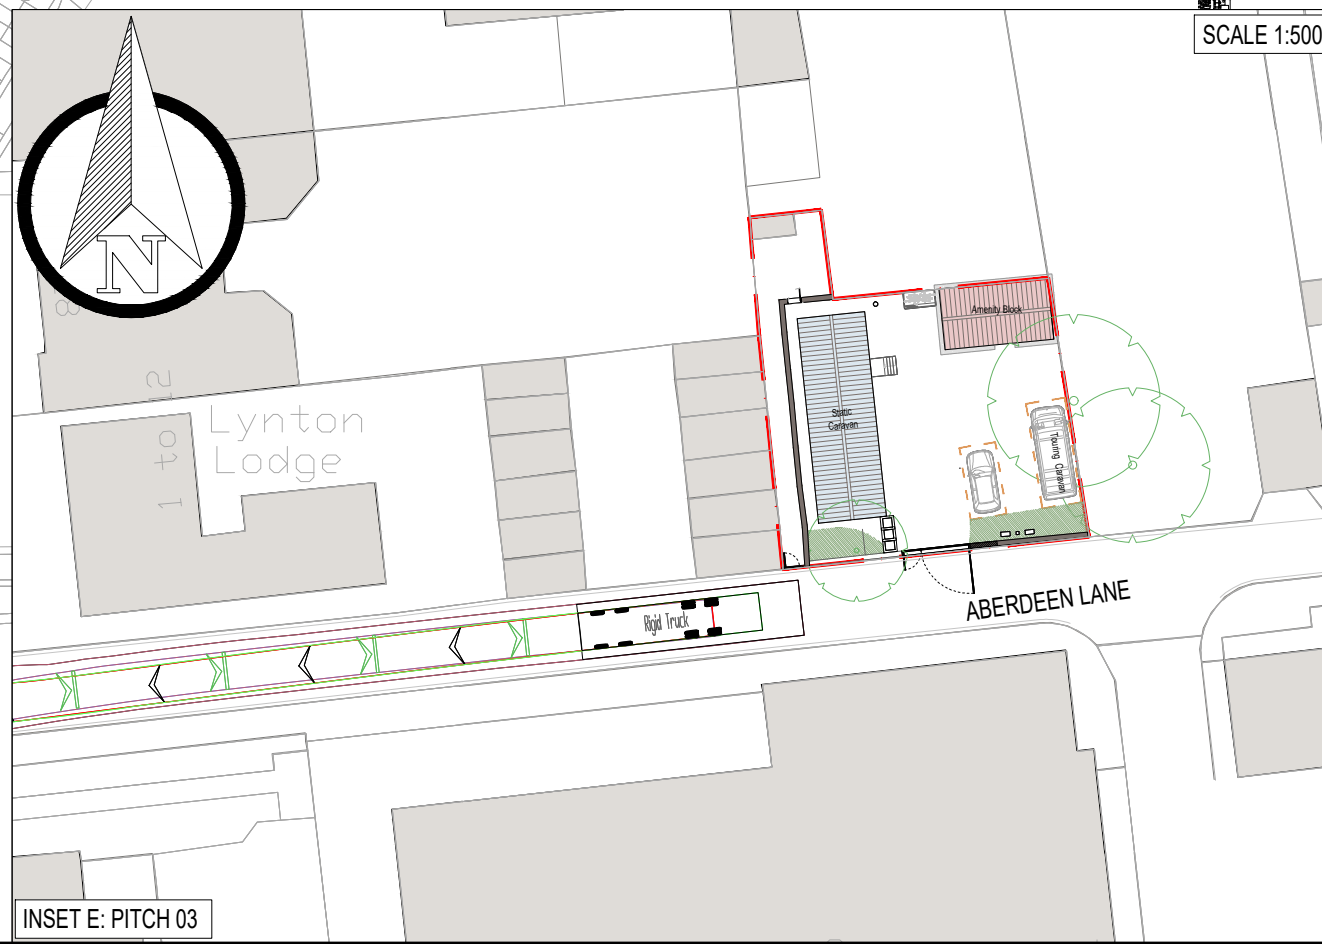

File name: C:\Users\jmg15680\WSP_03652026\UK588745-ISLINGTON TRAVELLER SITES - VEHICLE TRACKING DWG, printed on 19 May 2026 15:36:48 by Guita, Medhavi

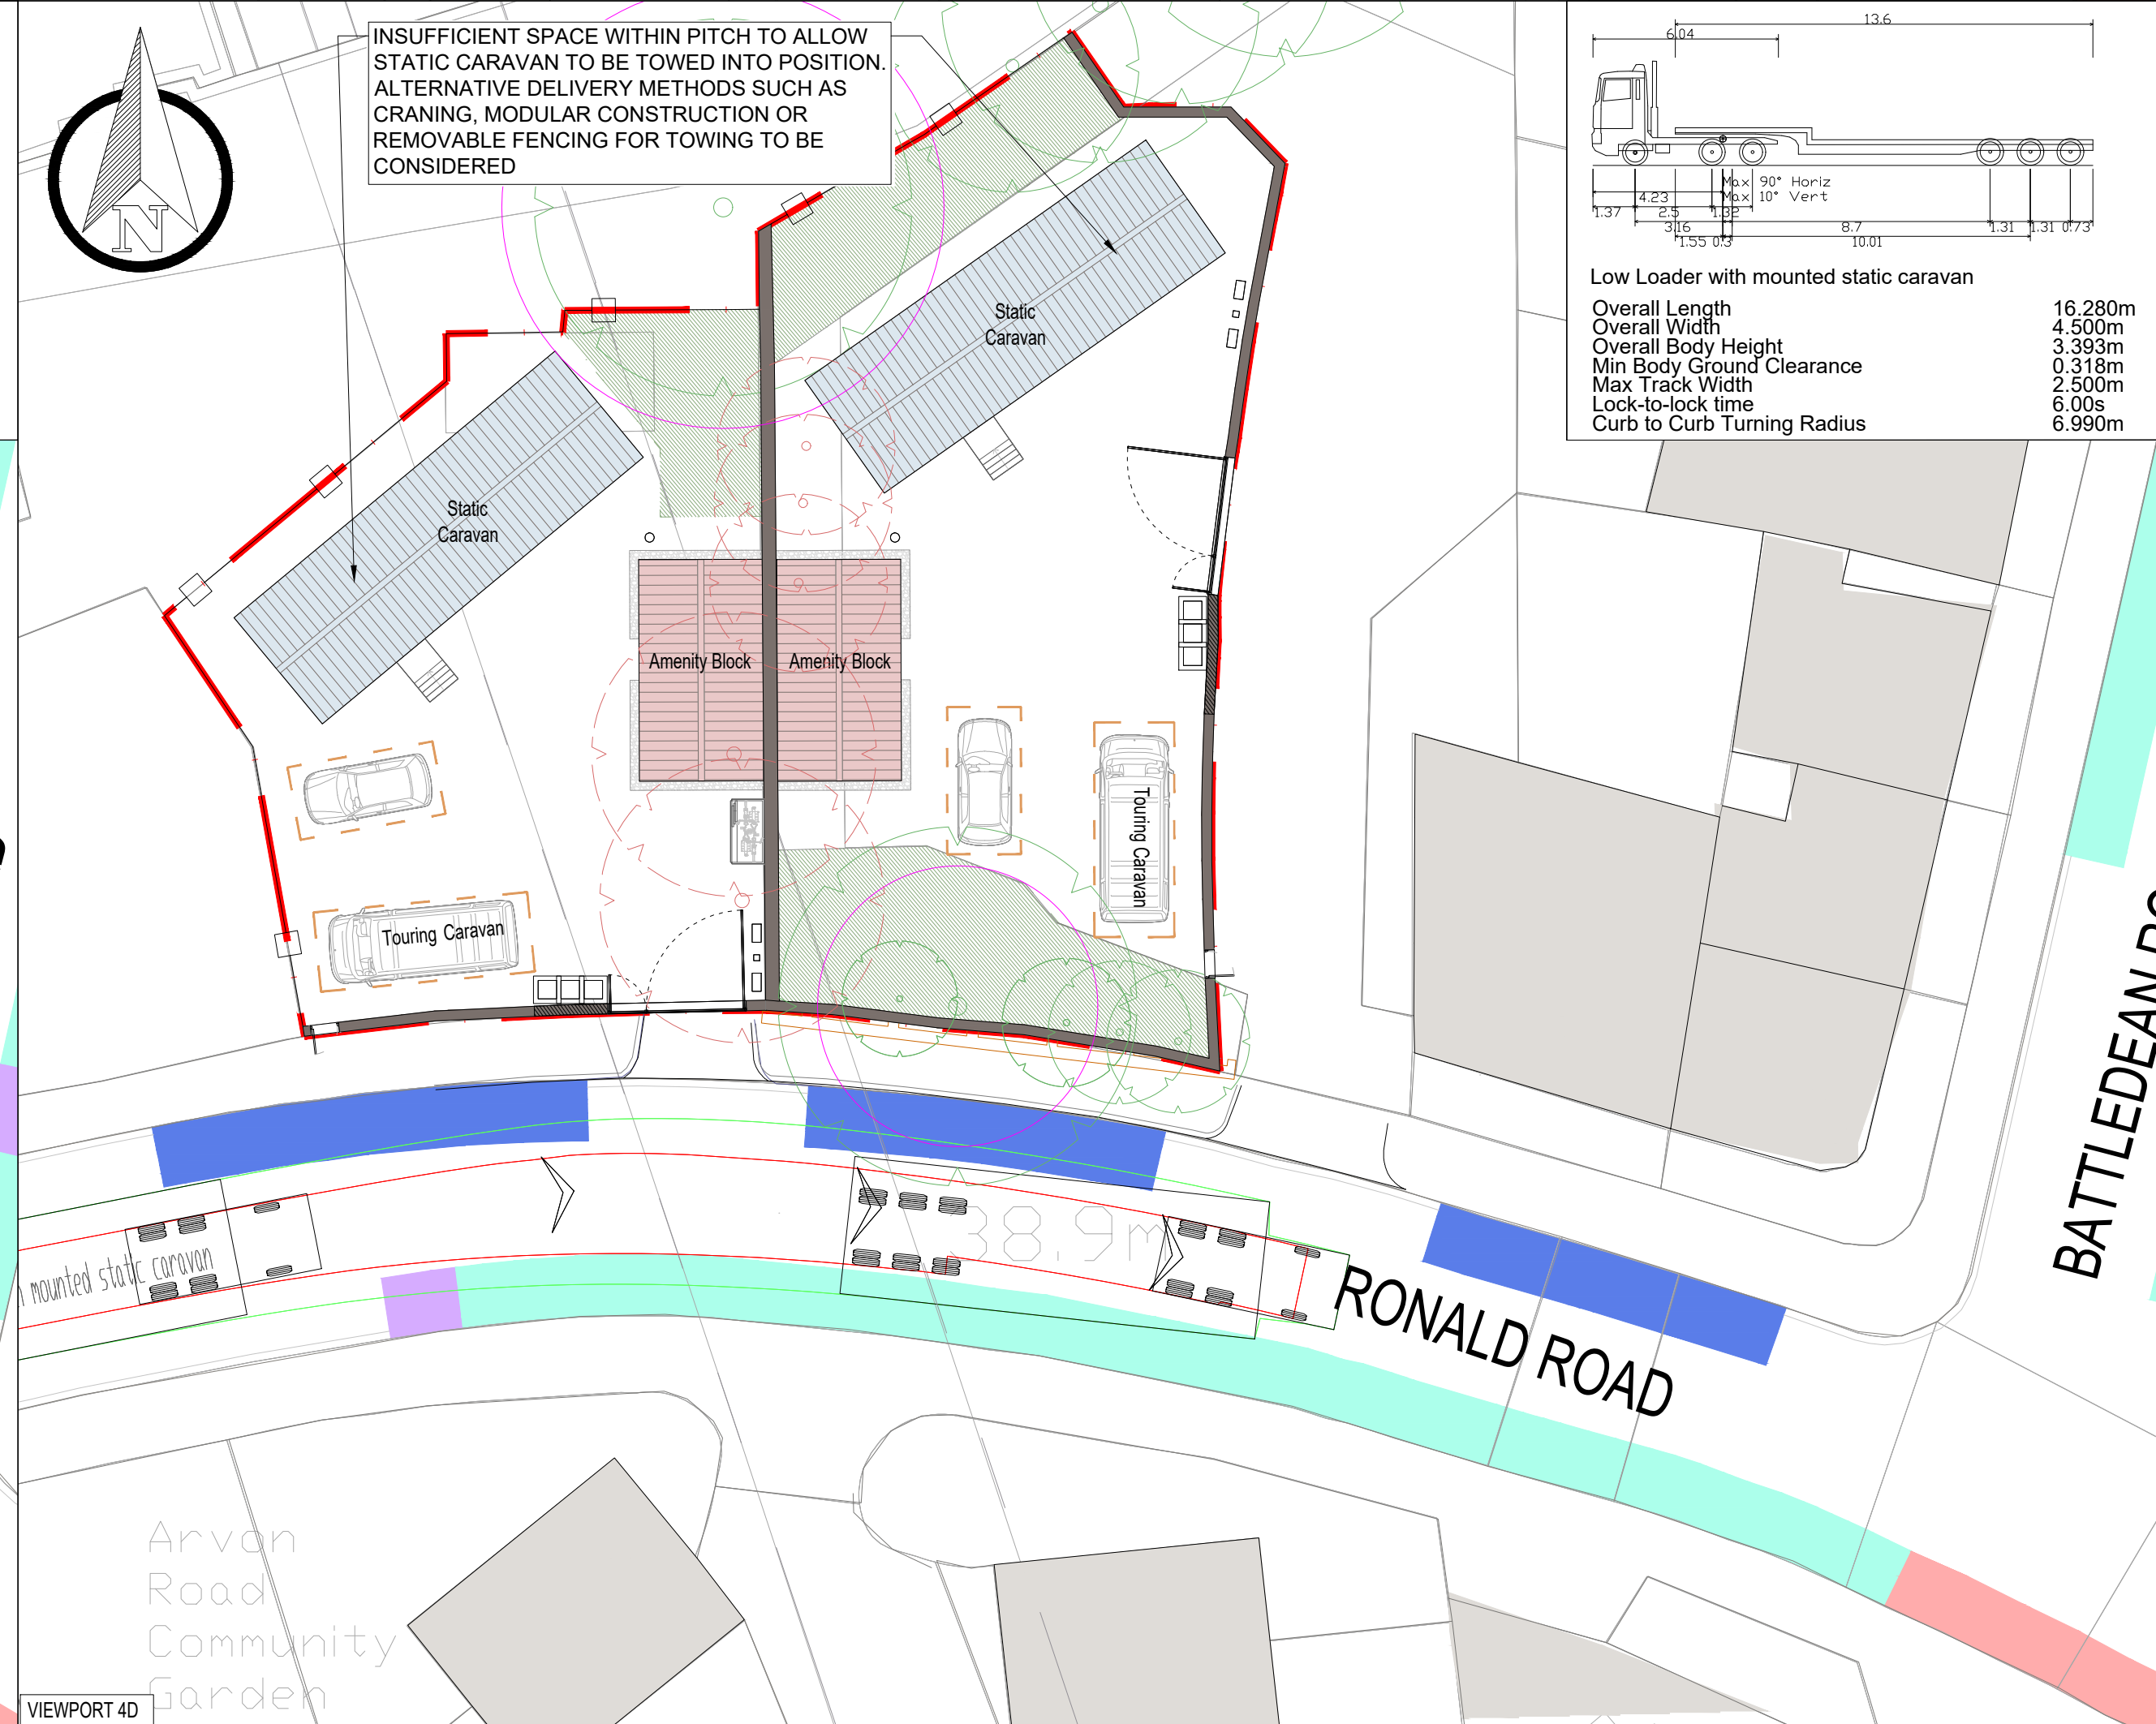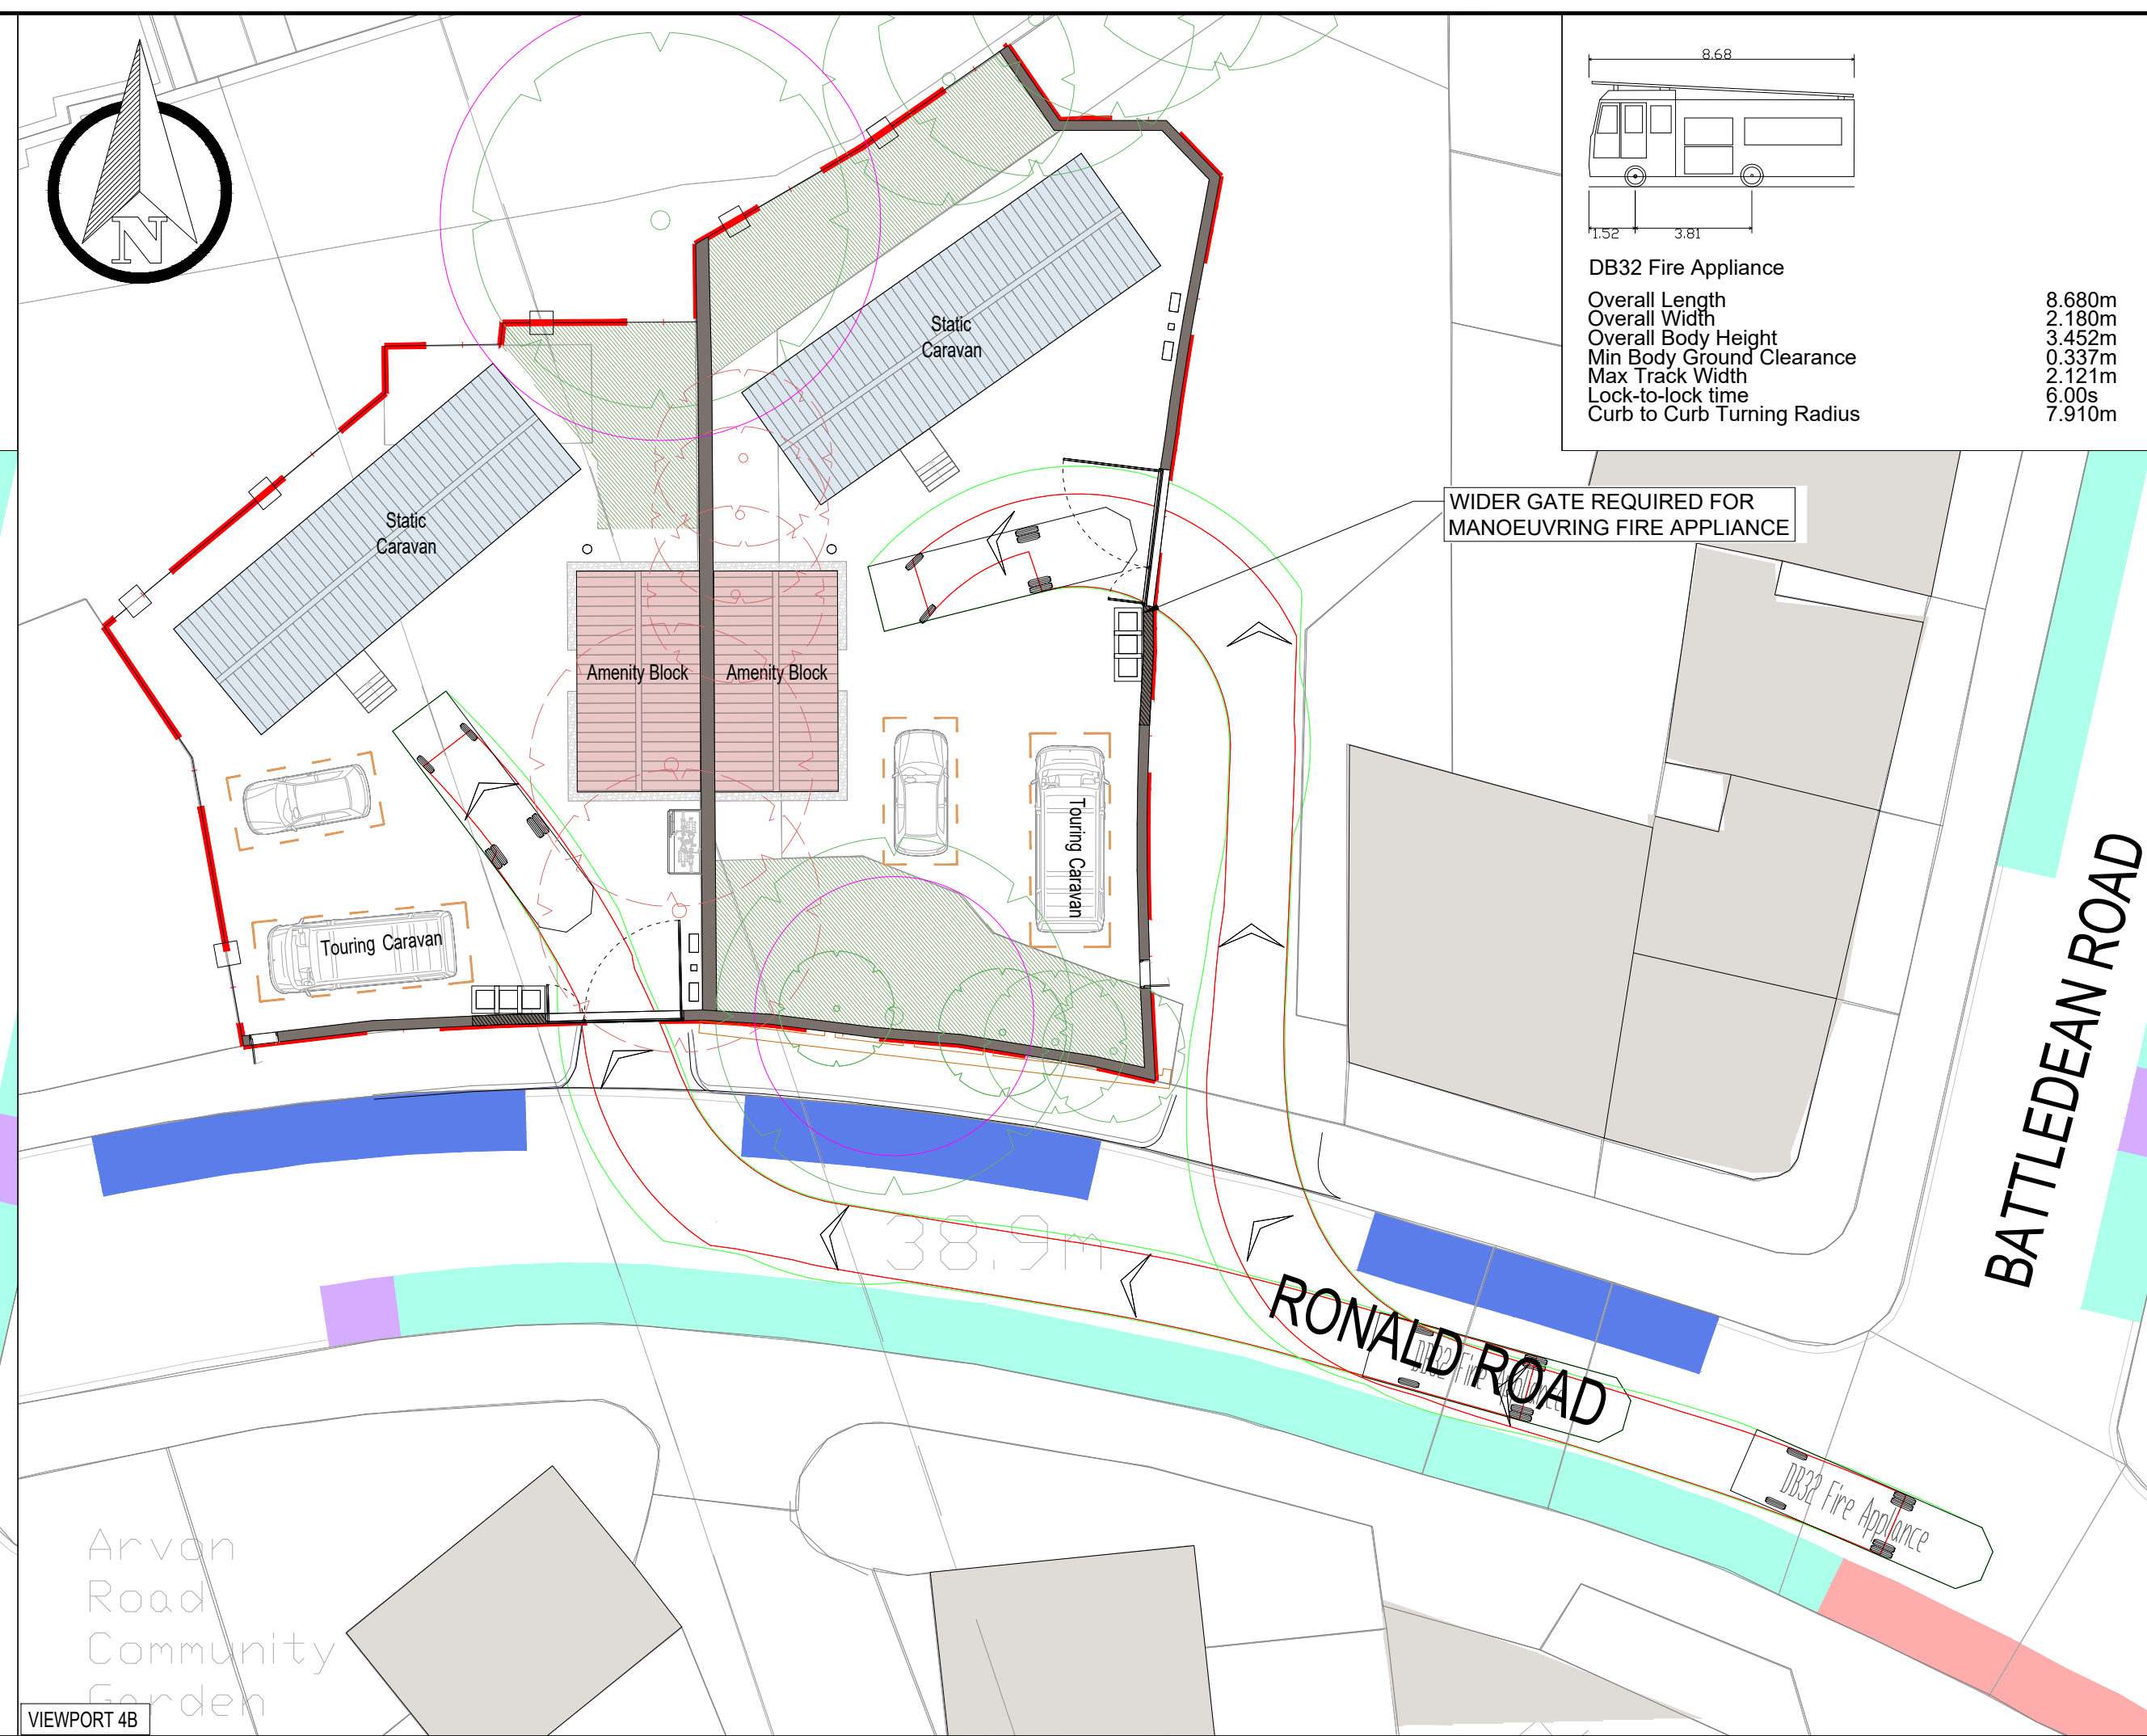

- | | | | | | |
|--------|------------|----|--------------|---|---|
| S1-P02 | 13-05-2026 | PG | SECOND ISSUE |  |  |
| S1-P01 | 20-04-2026 | PG | FIRST ISSUE | AJA | CL |
| REV | DATE | BY | DESCRIPTION | CHK | APP |


CLIENT: _____


[illegible]

WSP PROJECT NO:
2026UK588745

[illegible]

© WSP UK Ltd

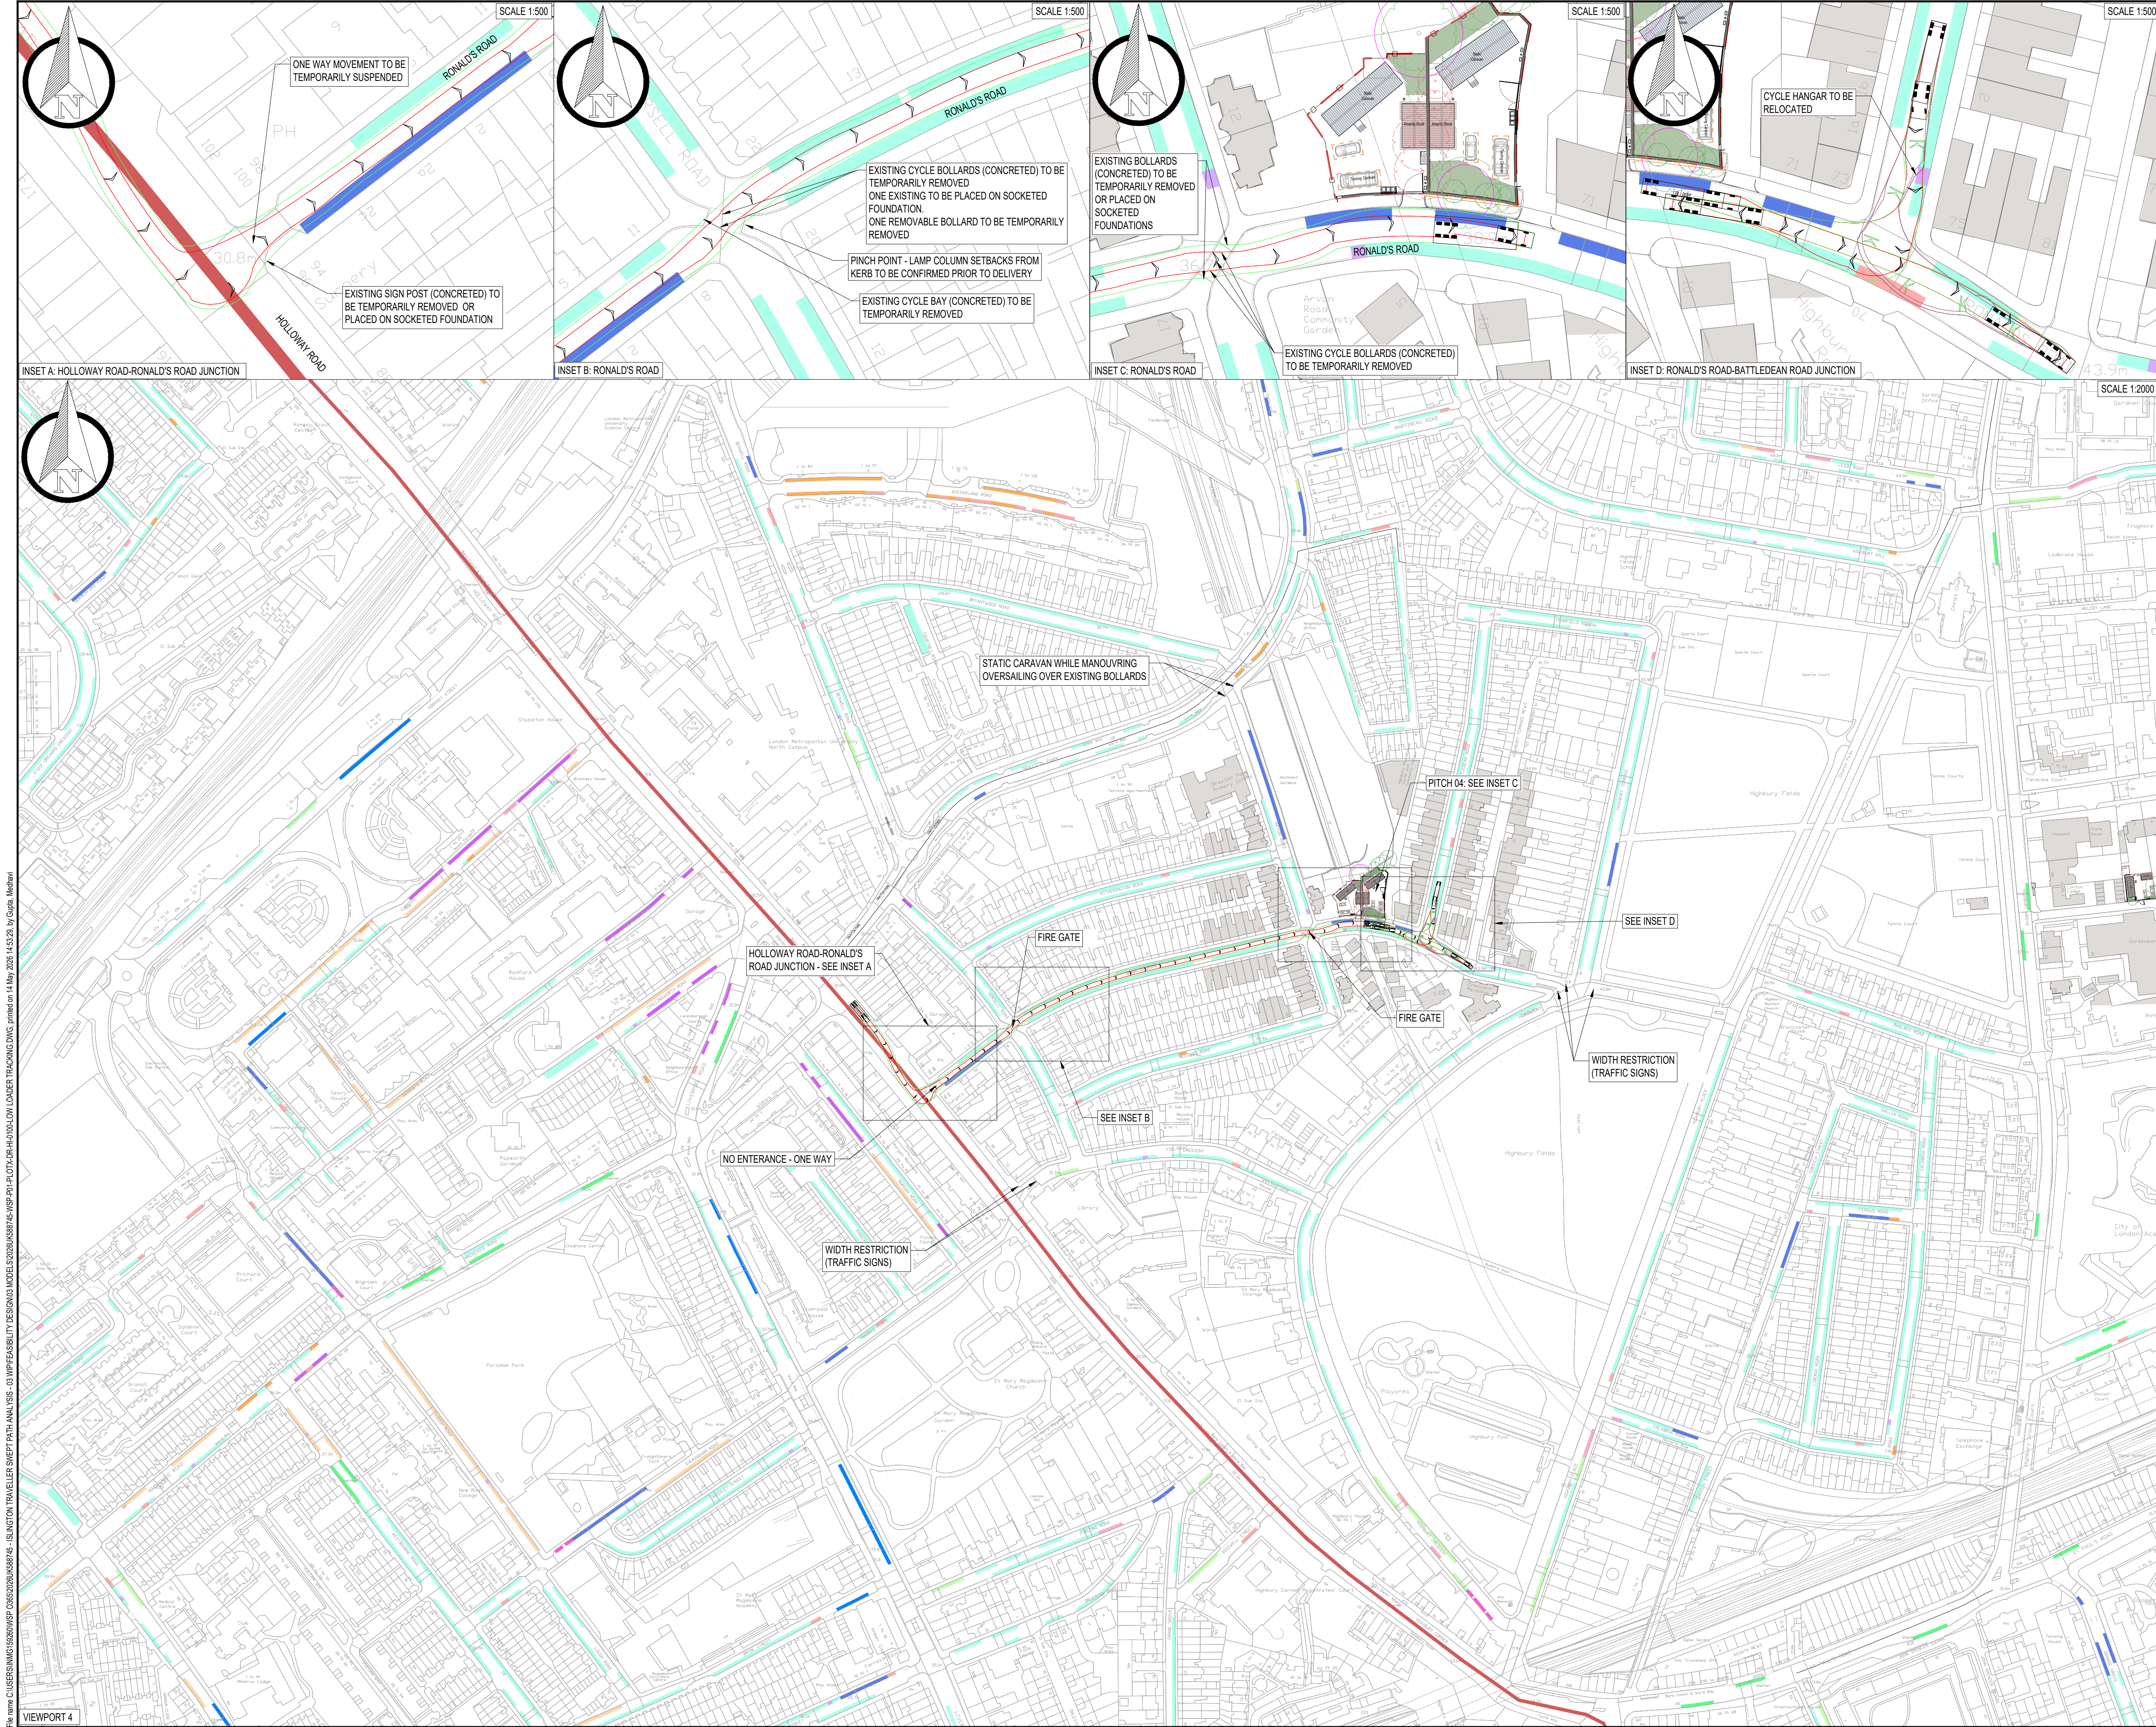

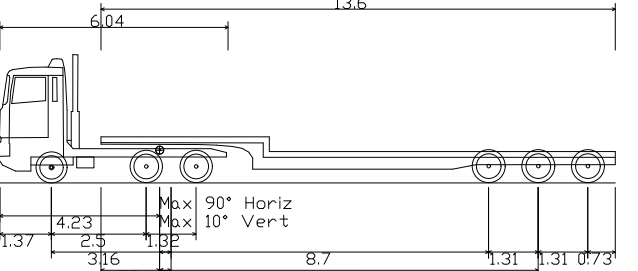

Low Loader with mounted static caravan

Overall Length	16.280m
Overall Width	4.500m
Overall Body Height	3.393m
Min Body Ground Clearance	0.318m
Max Track Width	2.500m
Lock-to-lock time	6.00s
Curb to Curb Turning Radius	6.990m

NOTES:

1. STATIC CARAVAN TO BE DELIVERED TO A LOCATION ADJACENT TO THE PROPOSED PITCH BY LOW LOADER LORRY.
2. STATIC CARAVAN TO BE DELIVERED WITH AN ESCORT VEHICLE, WHICH WILL ENSURE ROUTES ARE CLEAR OF TRAFFIC AND PROVIDE BANKSMAN SUPPORT.
3. VEHICLE TRACKING FOR PINCH POINTS AND JUNCTIONS IS SHOWN ON THIS DRAWING.
4. VEHICLE TRACKING FOR FINAL DELIVERY TO THE PITCH IS SHOWN ON DRAWING 2026UK588745-WSP-P02-LOTX-DR-HI-0100-001.
5. ROUTE AND TRACKING HAVE BEEN DEVELOPED USING OS MAPPING AND STREET VIEW IMAGERY, WHICH MAY NOT BE UP TO DATE. ALL ACCESS REQUIREMENTS AND POTENTIAL OBSTRUCTIONS MUST BE VERIFIED ON SITE PRIOR TO DELIVERY AND INSTALLATION OF THE STATIC CARAVAN.

KEY:

— LONDON LORRY ROUTE

S1-P02	13-05-2026	PG	SECOND ISSUE		
S1-P01	20-04-2026	PG	FIRST ISSUE	AJA	CL
REV	DATE	BY	DESCRIPTION	CHK	APP

DRAWING STATUS:

INITIAL DESIGN



WSP House, 70 Chancery Lane, London, WC2A 1AF, UK
T+ 44 (0) 207 314 5000, F+ 44 (0) 207 314 5111
wsp.com

CLIENT:

SITE/PROJECT:

ISLINGTON GYPSY AND TRAVELLER'S SITES - VEHICLE TRACKING OPTIONS APPRAISAL

TITLE:

WIDE LOAD VEHICLE TRACKING
RONALD'S ROAD
SHEET 08 OF 18

SCALE @ A1:	DATE:	DESIGNED/DRAWN:	CHECKED:	APPROVED:	SHEET:
Varies	13.05.2026	PG	AJA	CL	A1

WSP PROJECT NO:

2026UK588745

DRAWING NO:

2026UK588745-WSP-P02-LOT4-DR-HI-0100-008

REV:

P02

© WSP UK Ltd

File name: C:\Users\jmg156\OneDrive\WSP\03652026UK588745-ISLINGTON TRAVELLER SITES\VEHICLE TRACKING\DWG\03652026UK588745-WSP-P02-LOT4-DR-HI-0100-LOW LOADER TRACKING.DWG, printed on: 13 May 2026 14:53:29, by: Gaila, Medhavi



DO NOT SCALE

- NOTES:
- 1. REFUSE VEHICLE REQUIRES KERBSIDE PICK UP ONLY
 - 2. FIRE APPLIANCE NEEDS ACCESS TO THE SITE ENTRANCE ONLY
 - 3. STATIC CARAVAN TO BE BROUGHT TO CLOSE TO SITE BY LOW LOADER LORRY, OFFLOADED AND TOWED INTO POSITION BY A 4X4
 - 4. ALL VEHICLE TRACKING IS BASED ON OS MAPPING DATA

S1-P02	13-05-2026	PG	SECOND ISSUE		
S1-P01	20-04-2026	PG	FIRST ISSUE	AJA	CL
REV	DATE	BY	DESCRIPTION	CHK	APP

DRAWING STATUS:	INITIAL DESIGN
-----------------	----------------

WSP House, 70 Chancery Lane, London, WC2A 1AF, UK
T+ 44 (0) 207 314 5000, F+ 44 (0) 207 314 5111
wsp.com

CLIENT:


SITE/PROJECT:


ISLINGTON GYPSY AND TRAVELLER'S SITES - VEHICLE TRACKING OPTIONS APPRAISAL

TITLE:

SITE ENTRANCE VEHICLE TRACKING
ATHENAEUM COURT
SHEET 09 OF 18

SCALE @ A1:	DATE:	DESIGN/DRAWN:	CHECKED:	APPROVED:	SHEET:
1:200	13.05.2026	PG	AJA	CL	A1
WSP PROJECT NO:					
2026UK588745					
DRAWING NO:					REV:
2026UK588745-WSP-P02-PL0T5-DR-HI-0100-009					P02

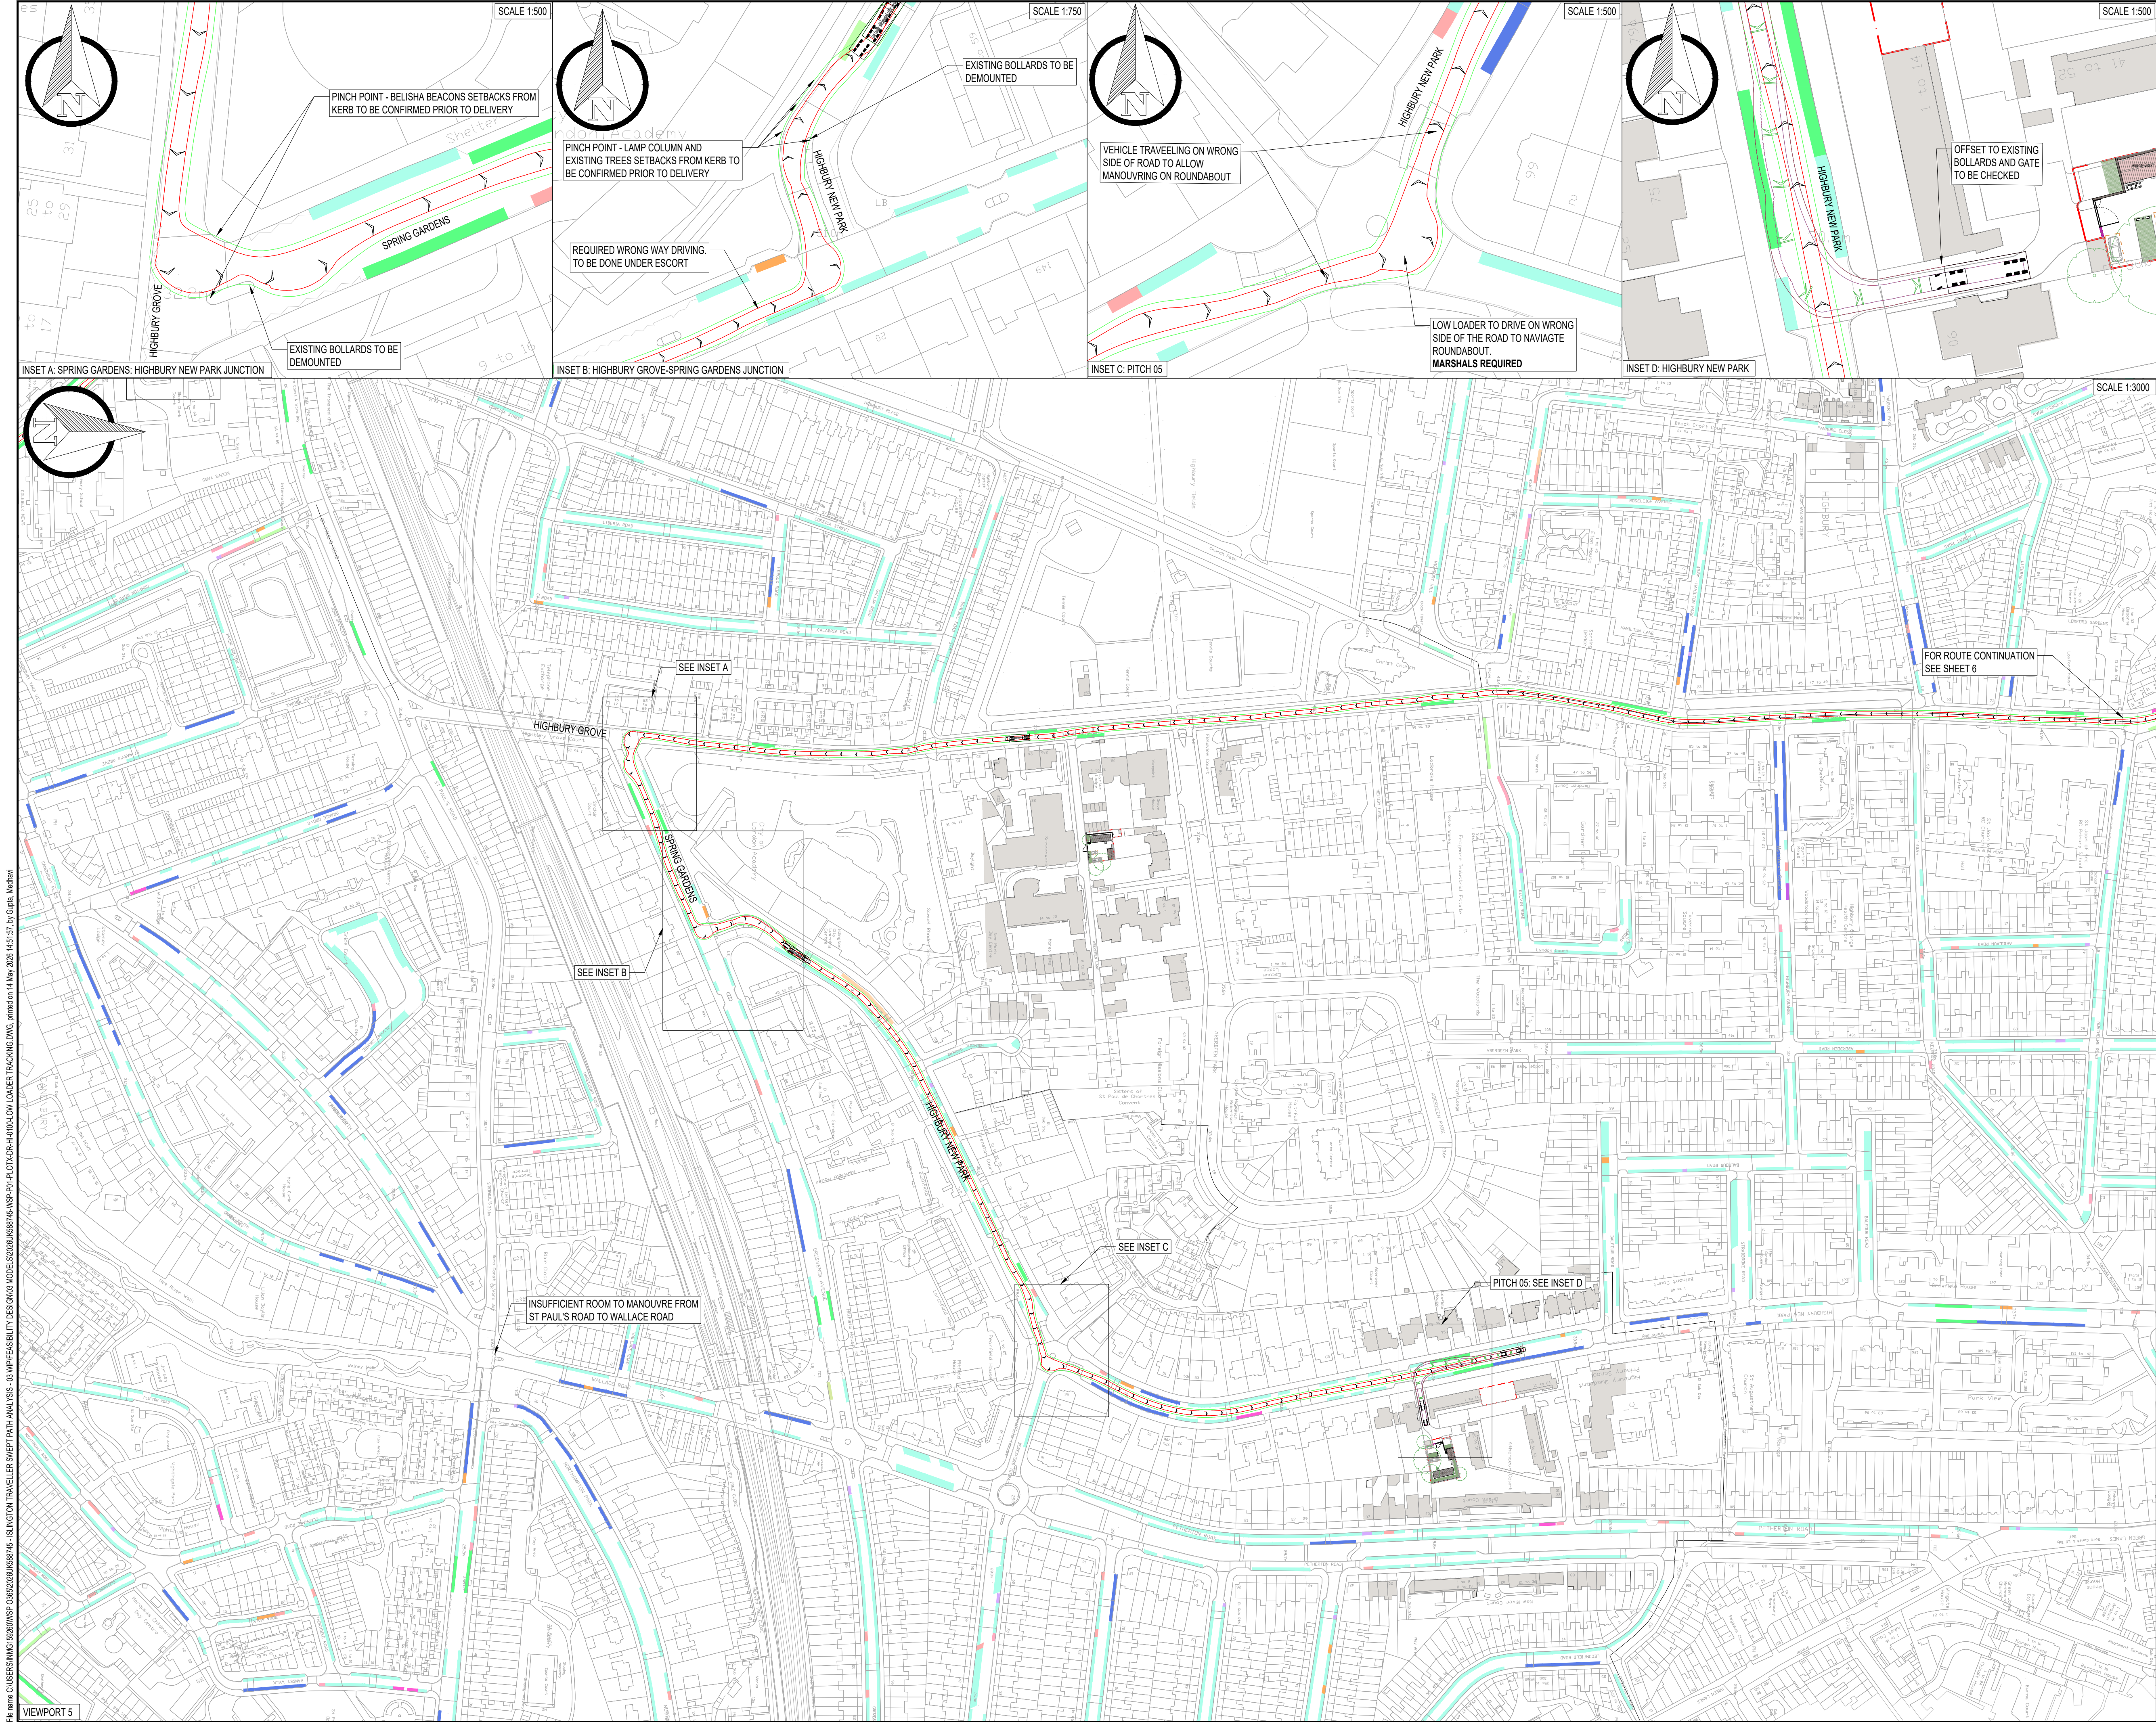

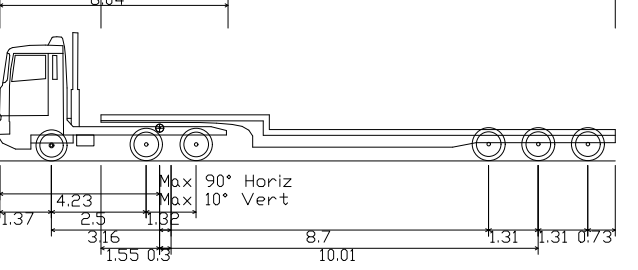

Low Loader with mounted static caravan	
Overall Length	16.280m
Overall Width	4.500m
Overall Body Height	3.393m
Min Body Ground Clearance	0.318m
Max Track Width	2.500m
Lock-to-lock time	6.00s
Curb to Curb Turning Radius	6.990m

NOTES:

1. STATIC CARAVAN TO BE DELIVERED TO A LOCATION ADJACENT TO THE PROPOSED PITCH BY LOW LOADER LORRY.
2. STATIC CARAVAN TO BE DELIVERED WITH AN ESCORT VEHICLE, WHICH WILL ENSURE ROUTES ARE CLEAR OF TRAFFIC AND PROVIDE BANKSMAN SUPPORT.
3. VEHICLE TRACKING FOR PINCH POINTS AND JUNCTIONS IS SHOWN ON THIS DRAWING.
4. VEHICLE TRACKING FOR FINAL DELIVERY TO THE PITCH IS SHOWN ON DRAWING 2026UK588745-WSP-P02-PL0T5-DR-HI-0100-001.
5. ROUTE AND TRACKING HAVE BEEN DEVELOPED USING OS MAPPING AND STREET VIEW IMAGERY, WHICH MAY NOT BE UP TO DATE. ALL ACCESS REQUIREMENTS AND POTENTIAL OBSTRUCTIONS MUST BE VERIFIED ON SITE PRIOR TO DELIVERY AND INSTALLATION OF THE STATIC CARAVAN.

KEY:

— LONDON LORRY ROUTE

S1-P02	13-05-2026	PG	SECOND ISSUE		
S1-P01	20-04-2026	PG	FIRST ISSUE	AJA	CL
REV	DATE	BY	DESCRIPTION	CHK	APP

DRAWING STATUS:

INITIAL DESIGN



WSP House, 70 Chancery Lane, London, WC2A 1AF, UK
T+ 44 (0) 207 314 5000, F+ 44 (0) 207 314 5111
wsp.com

CLIENT:

ISLINGTON GYPSY AND TRAVELLER'S SITES - VEHICLE TRACKING OPTIONS APPRAISAL

WIDE LOAD VEHICLE TRACKING
ATHANAEUM COURT
SHEET 10 OF 18

SCALE @ A1:	Varies	DATE:	13.05.2026	DESIGN/DRAWN:	PG	CHECKED:	AJA	APPROVED:	CL	SHEET:	A1
-------------	--------	-------	------------	---------------	----	----------	-----	-----------	----	--------	----

WSP PROJECT NO:

2026UK588745

DRAWING NO:







2026UK588745-WSP-P02-PL0T5-DR-HI-0100-010

REV:

P02

© WSP UK Ltd

File name: C:\Users\JMD15680\WSP_03652026\UK588745 - ISLINGTON TRAVELLER SITES - VEHICLE TRACKING DWG, printed on: 13 May 2026 14:51:57, by: Gaila, Medhavi

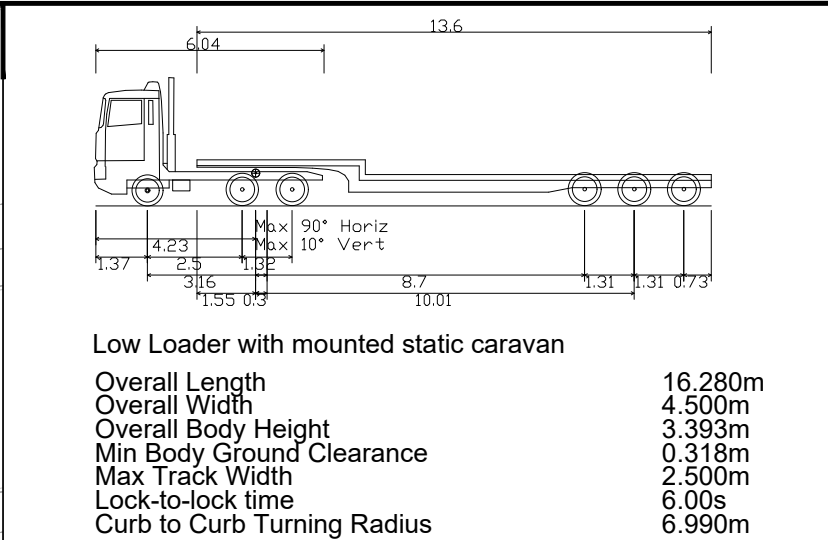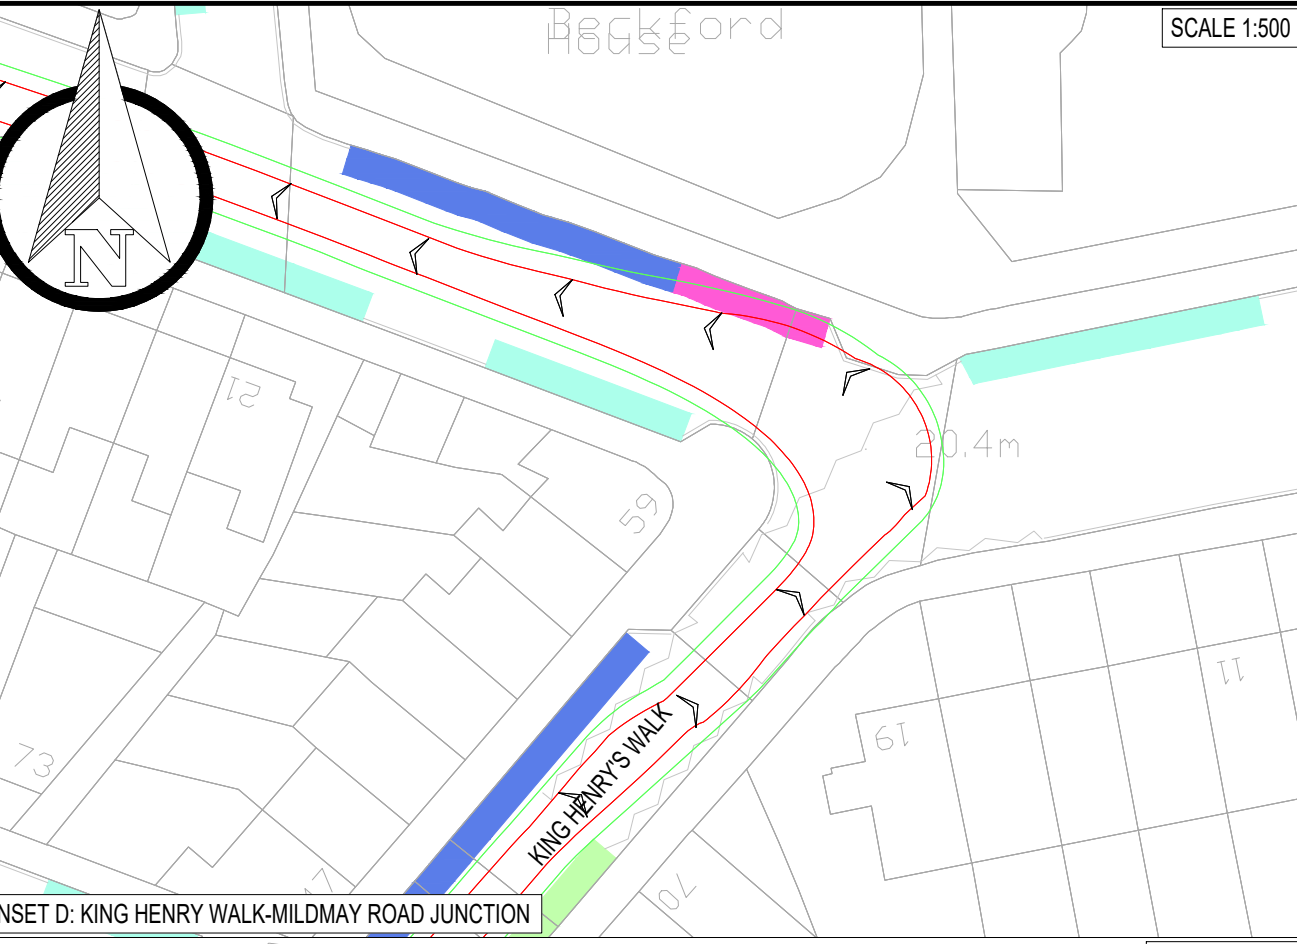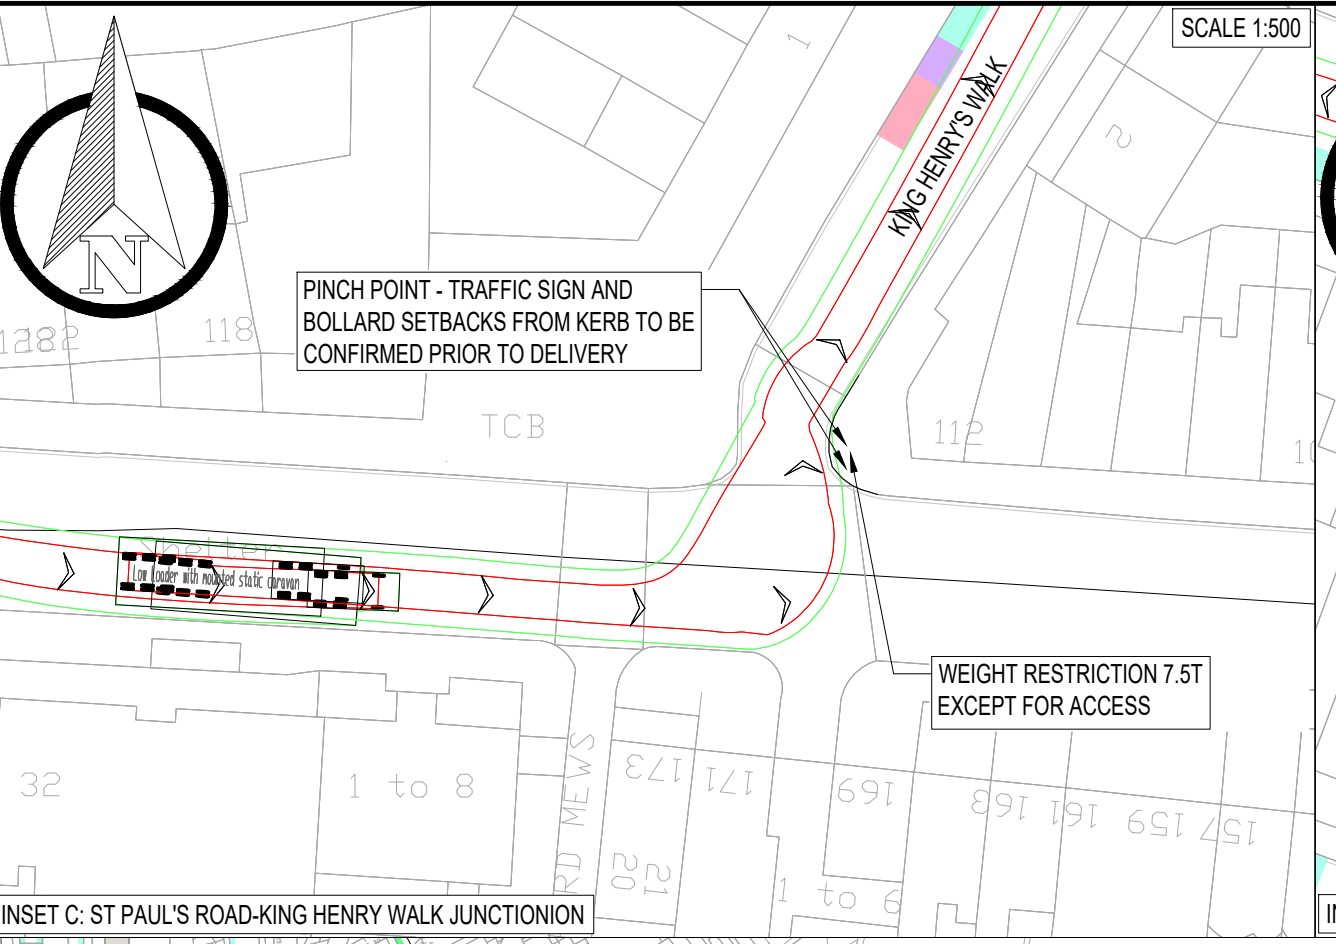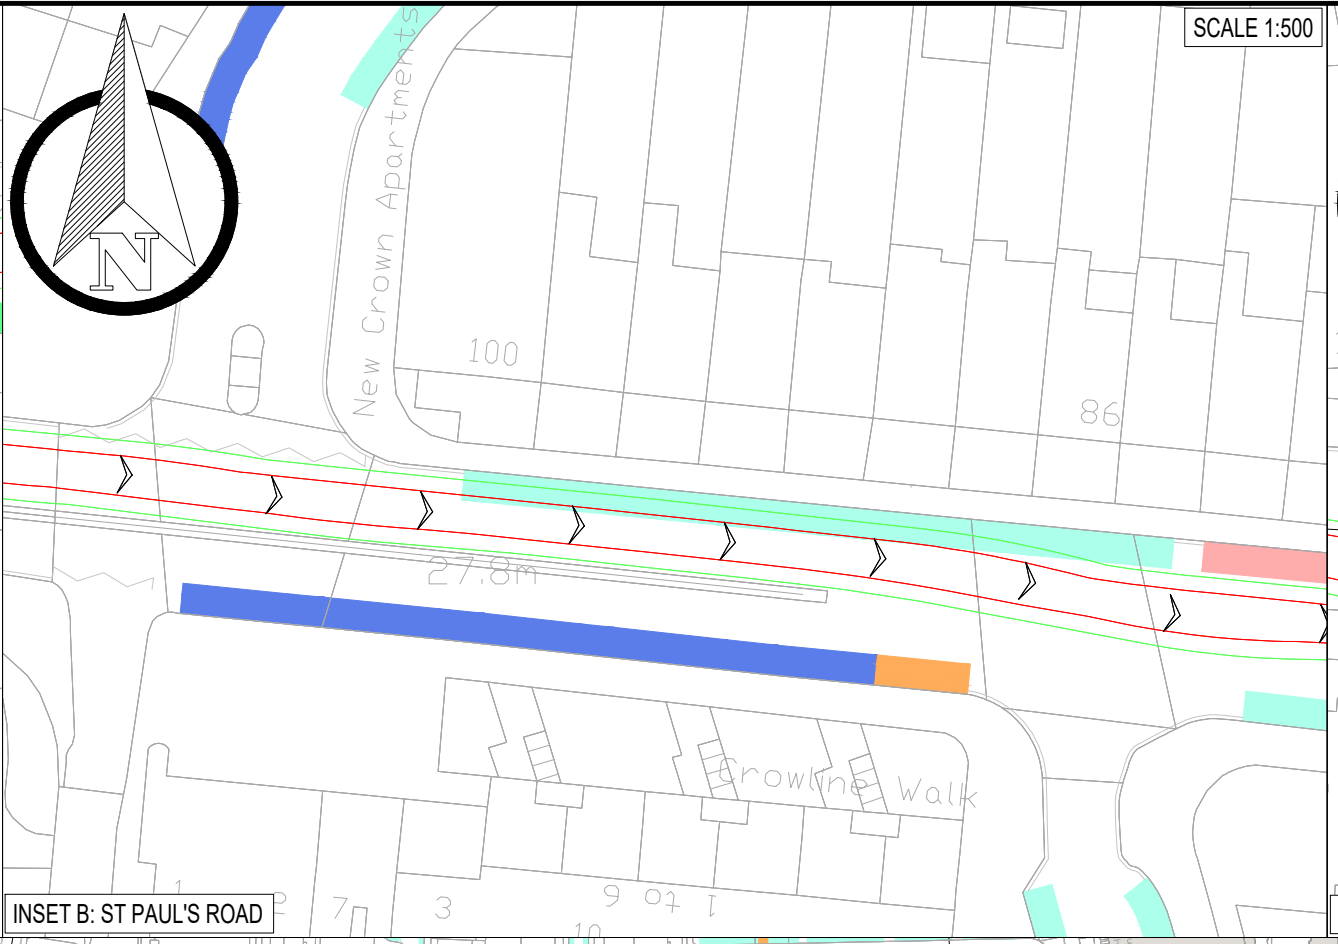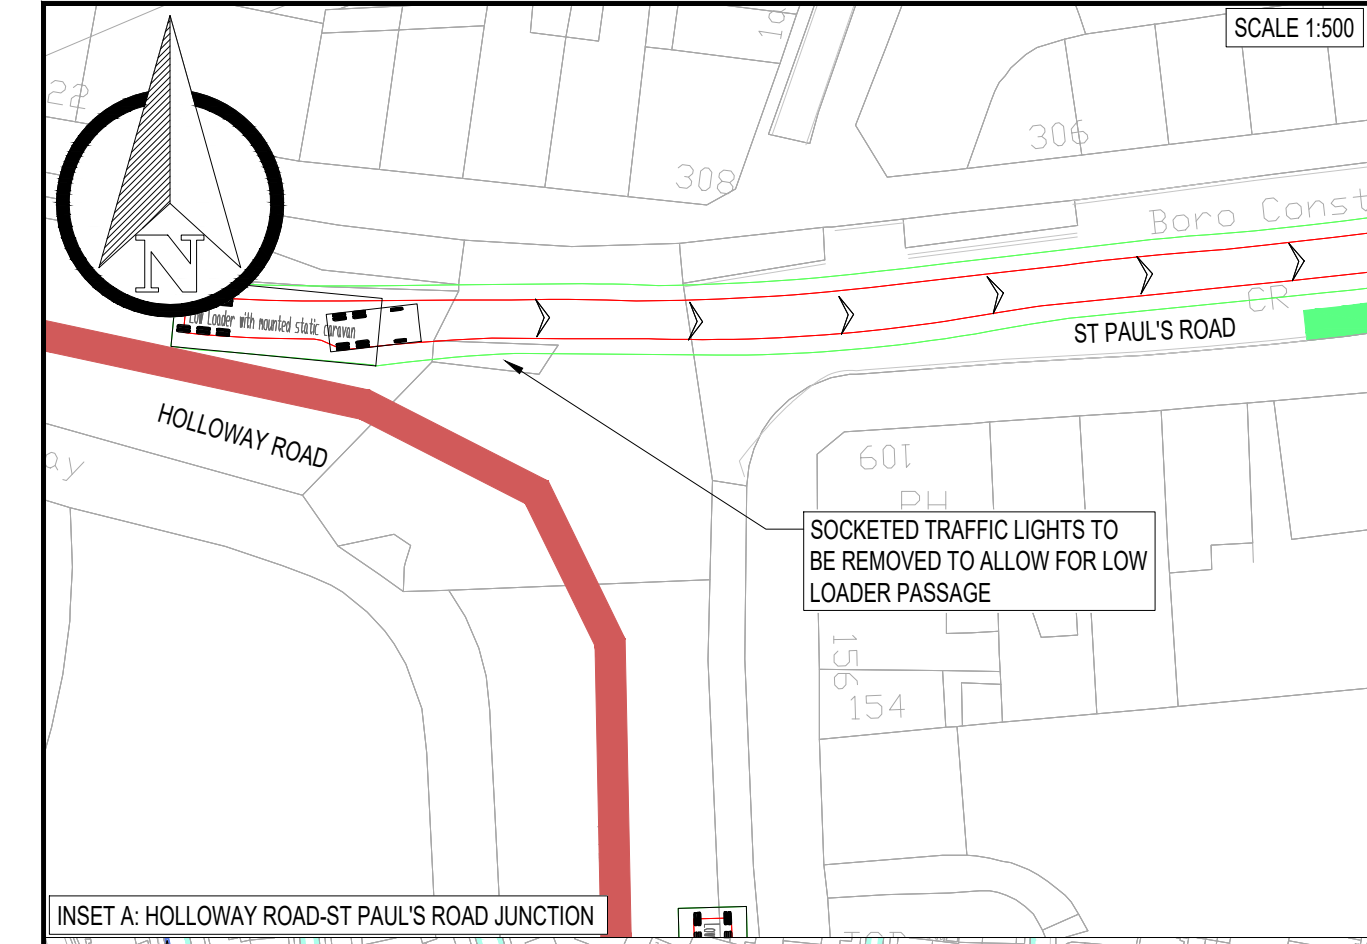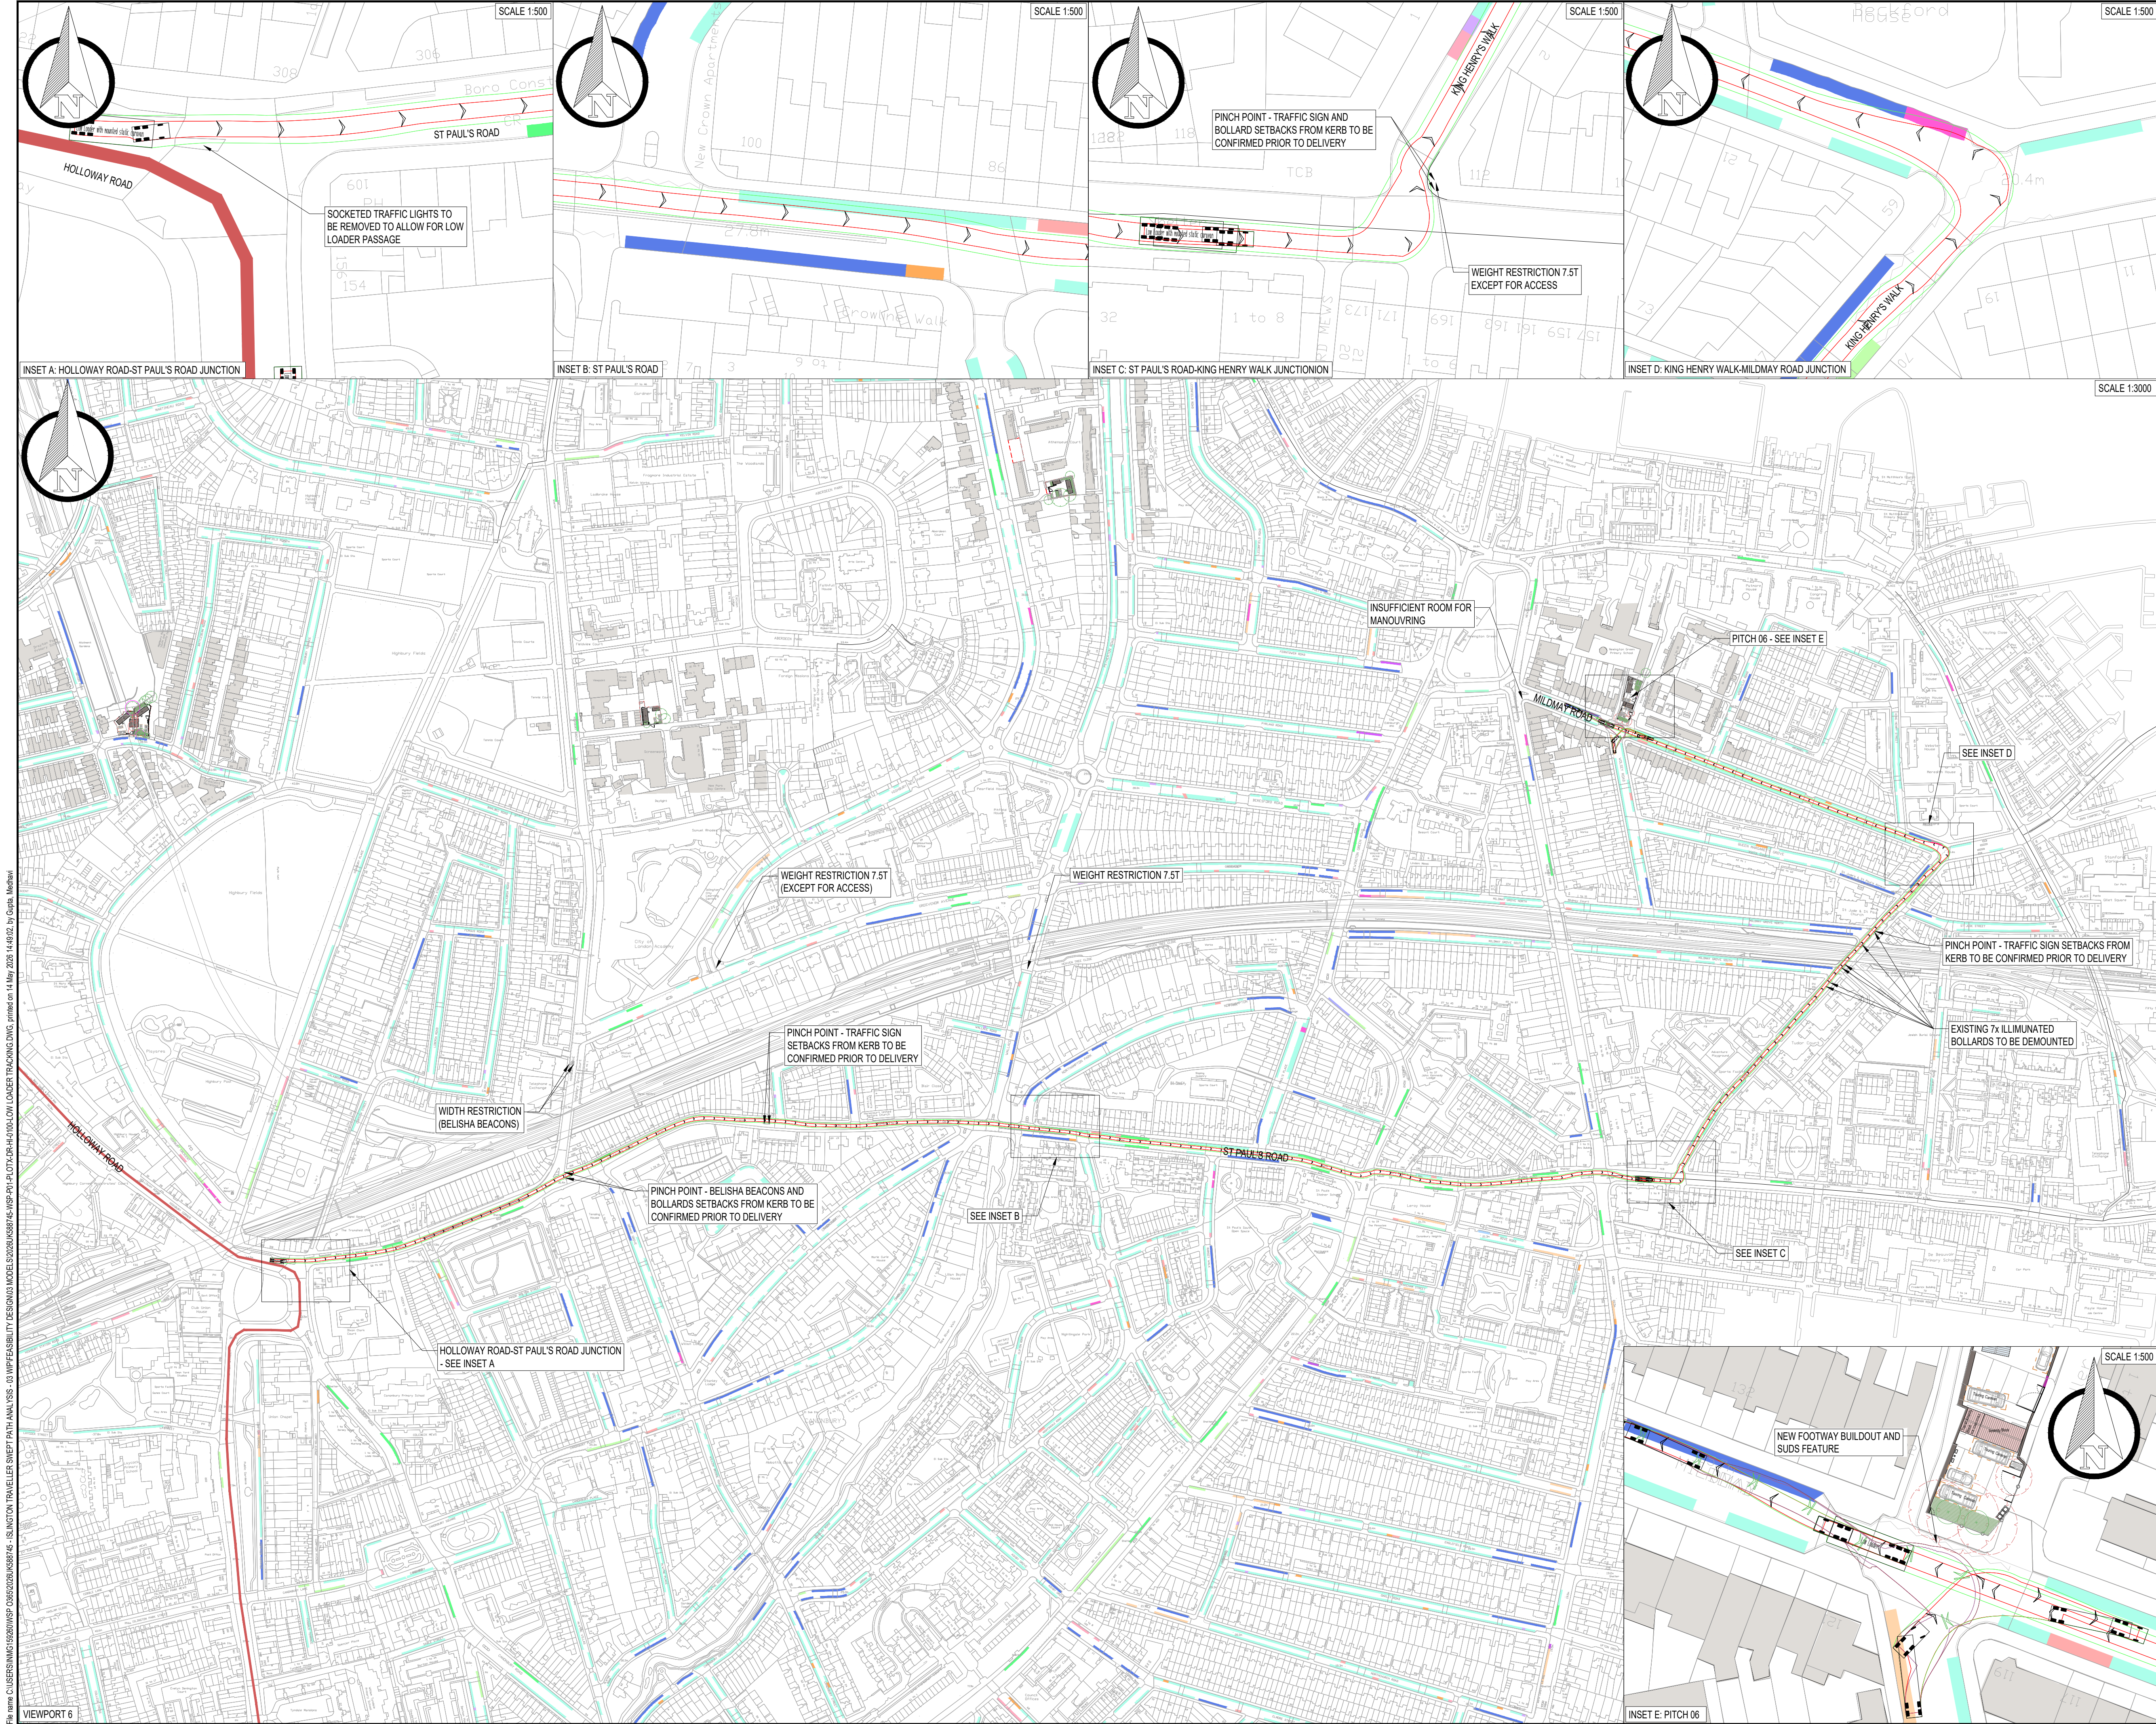

- NOTES:
1. STATIC CARAVAN TO BE DELIVERED TO A LOCATION ADJACENT TO THE PROPOSED PITCH BY LOW LOADER LORRY.
 2. STATIC CARAVAN TO BE DELIVERED WITH AN ESCORT VEHICLE, WHICH WILL ENSURE ROUTES ARE CLEAR OF TRAFFIC AND PROVIDE BANKSMAN SUPPORT.
 3. VEHICLE TRACKING FOR PINCH POINTS AND JUNCTIONS IS SHOWN ON THIS DRAWING.
 4. VEHICLE TRACKING FOR FINAL DELIVERY TO THE PITCH IS SHOWN ON DRAWING 2026UK588745-WSP-P02-PL0TX-DR-HI-0100-001.
 5. ROUTE AND TRACKING HAVE BEEN DEVELOPED USING OS MAPPING AND STREET VIEW IMAGERY, WHICH MAY NOT BE UP TO DATE. ALL ACCESS REQUIREMENTS AND POTENTIAL OBSTRUCTIONS MUST BE VERIFIED ON SITE PRIOR TO DELIVERY AND INSTALLATION OF THE STATIC CARAVAN.

KEY:

— LONDON LORRY ROUTE

S1-P02	13-05-2026	PG	SECOND ISSUE		
S1-P01	20-04-2026	PG	FIRST ISSUE	AJA	CL
REV	DATE	BY	DESCRIPTION	CHK	APP

DRAWING STATUS: INITIAL DESIGN

wsp

WSP House, 70 Chancery Lane, London, WC2A 1AF, UK
T+ 44 (0) 207 314 5000, F+ 44 (0) 207 314 5111
wsp.com

CLIENT:

SITE/PROJECT: ISLINGTON GYPSY AND TRAVELLER'S SITES - VEHICLE TRACKING OPTIONS APPRAISAL

TITLE: WIDE LOAD VEHICLE TRACKING
MAYVILLE ESTATE
SHEET 12 OF 18

SCALE @ A1:	Varies	DATE:	13.05.2026	DESIGN/DRAWN:	PG	CHECKED:	AJA	APPROVED:	CL	SHEET:	A1
-------------	--------	-------	------------	---------------	----	----------	-----	-----------	----	--------	----

WSP PROJECT NO: 2026UK588745

DRAWING NO:	2026UK588745-WSP-P02-PL0T6-DR-HI-0100-012	REV:	P02
-------------	---	------	-----

© WSP UK Ltd



DO NOT SCALE

NOTES:

- REFUSE VEHICLE REQUIRES KERBSIDE PICK UP ONLY
- FIRE APPLIANCE NEEDS ACCESS TO THE SITE ENTRANCE ONLY
- STATIC CARAVAN TO BE BROUGHT TO CLOSE TO SITE BY LOW LOADER LORRY, OFFLOADED AND TOWED INTO POSITION BY A 4X4
- ALL VEHICLE TRACKING IS BASED ON OS MAPPING DATA

S1-P02	13-05-2026	PG	SECOND ISSUE		
S1-P01	20-04-2026	PG	FIRST ISSUE	AJA	CL
REV	DATE	BY	DESCRIPTION	CHK	APP

DRAWING STATUS:

INITIAL DESIGN

WSP House, 70 Chancery Lane, London, WC2A 1AF, UK
T+ 44 (0) 207 314 5000, F+ 44 (0) 207 314 5111
wsp.com

CLIENT:

SITE PROJECT:

ISLINGTON GYPSY AND TRAVELLER'S SITES - VEHICLE TRACKING OPTIONS APPRAISAL

TITLE:

SITE ENTRANCE VEHICLE TRACKING
PLEASANT PLACE GARDEN
SHEET 13 OF 18

SCALE @ A1: 1:200	DATE: 13.05.2026	DESIGN/DRAWN: PG	CHECKED: AJA	APPROVED: CL	SHEET: A1
----------------------	---------------------	---------------------	-----------------	-----------------	--------------


WSP PROJECT NO:
2026UK588745

DRAWING NO:
2026UK588745-WSP-P02-PL077-DR-HI-0100-013

REV:
P02

© WSP UK Ltd

File name: C:\USERS\JMG19260\WSP_03652026\UK588745-ISLINGTON TRAVELLER SNIPT PATH ANALYSIS - 03 WPF\FEASIBILITY DESIGN\03 MODEL\32026UK588745-WSP-P01-PL077-DR-HI-0100.DWG, printed on 14 May 2026 14:22:02 by Guala, Markali

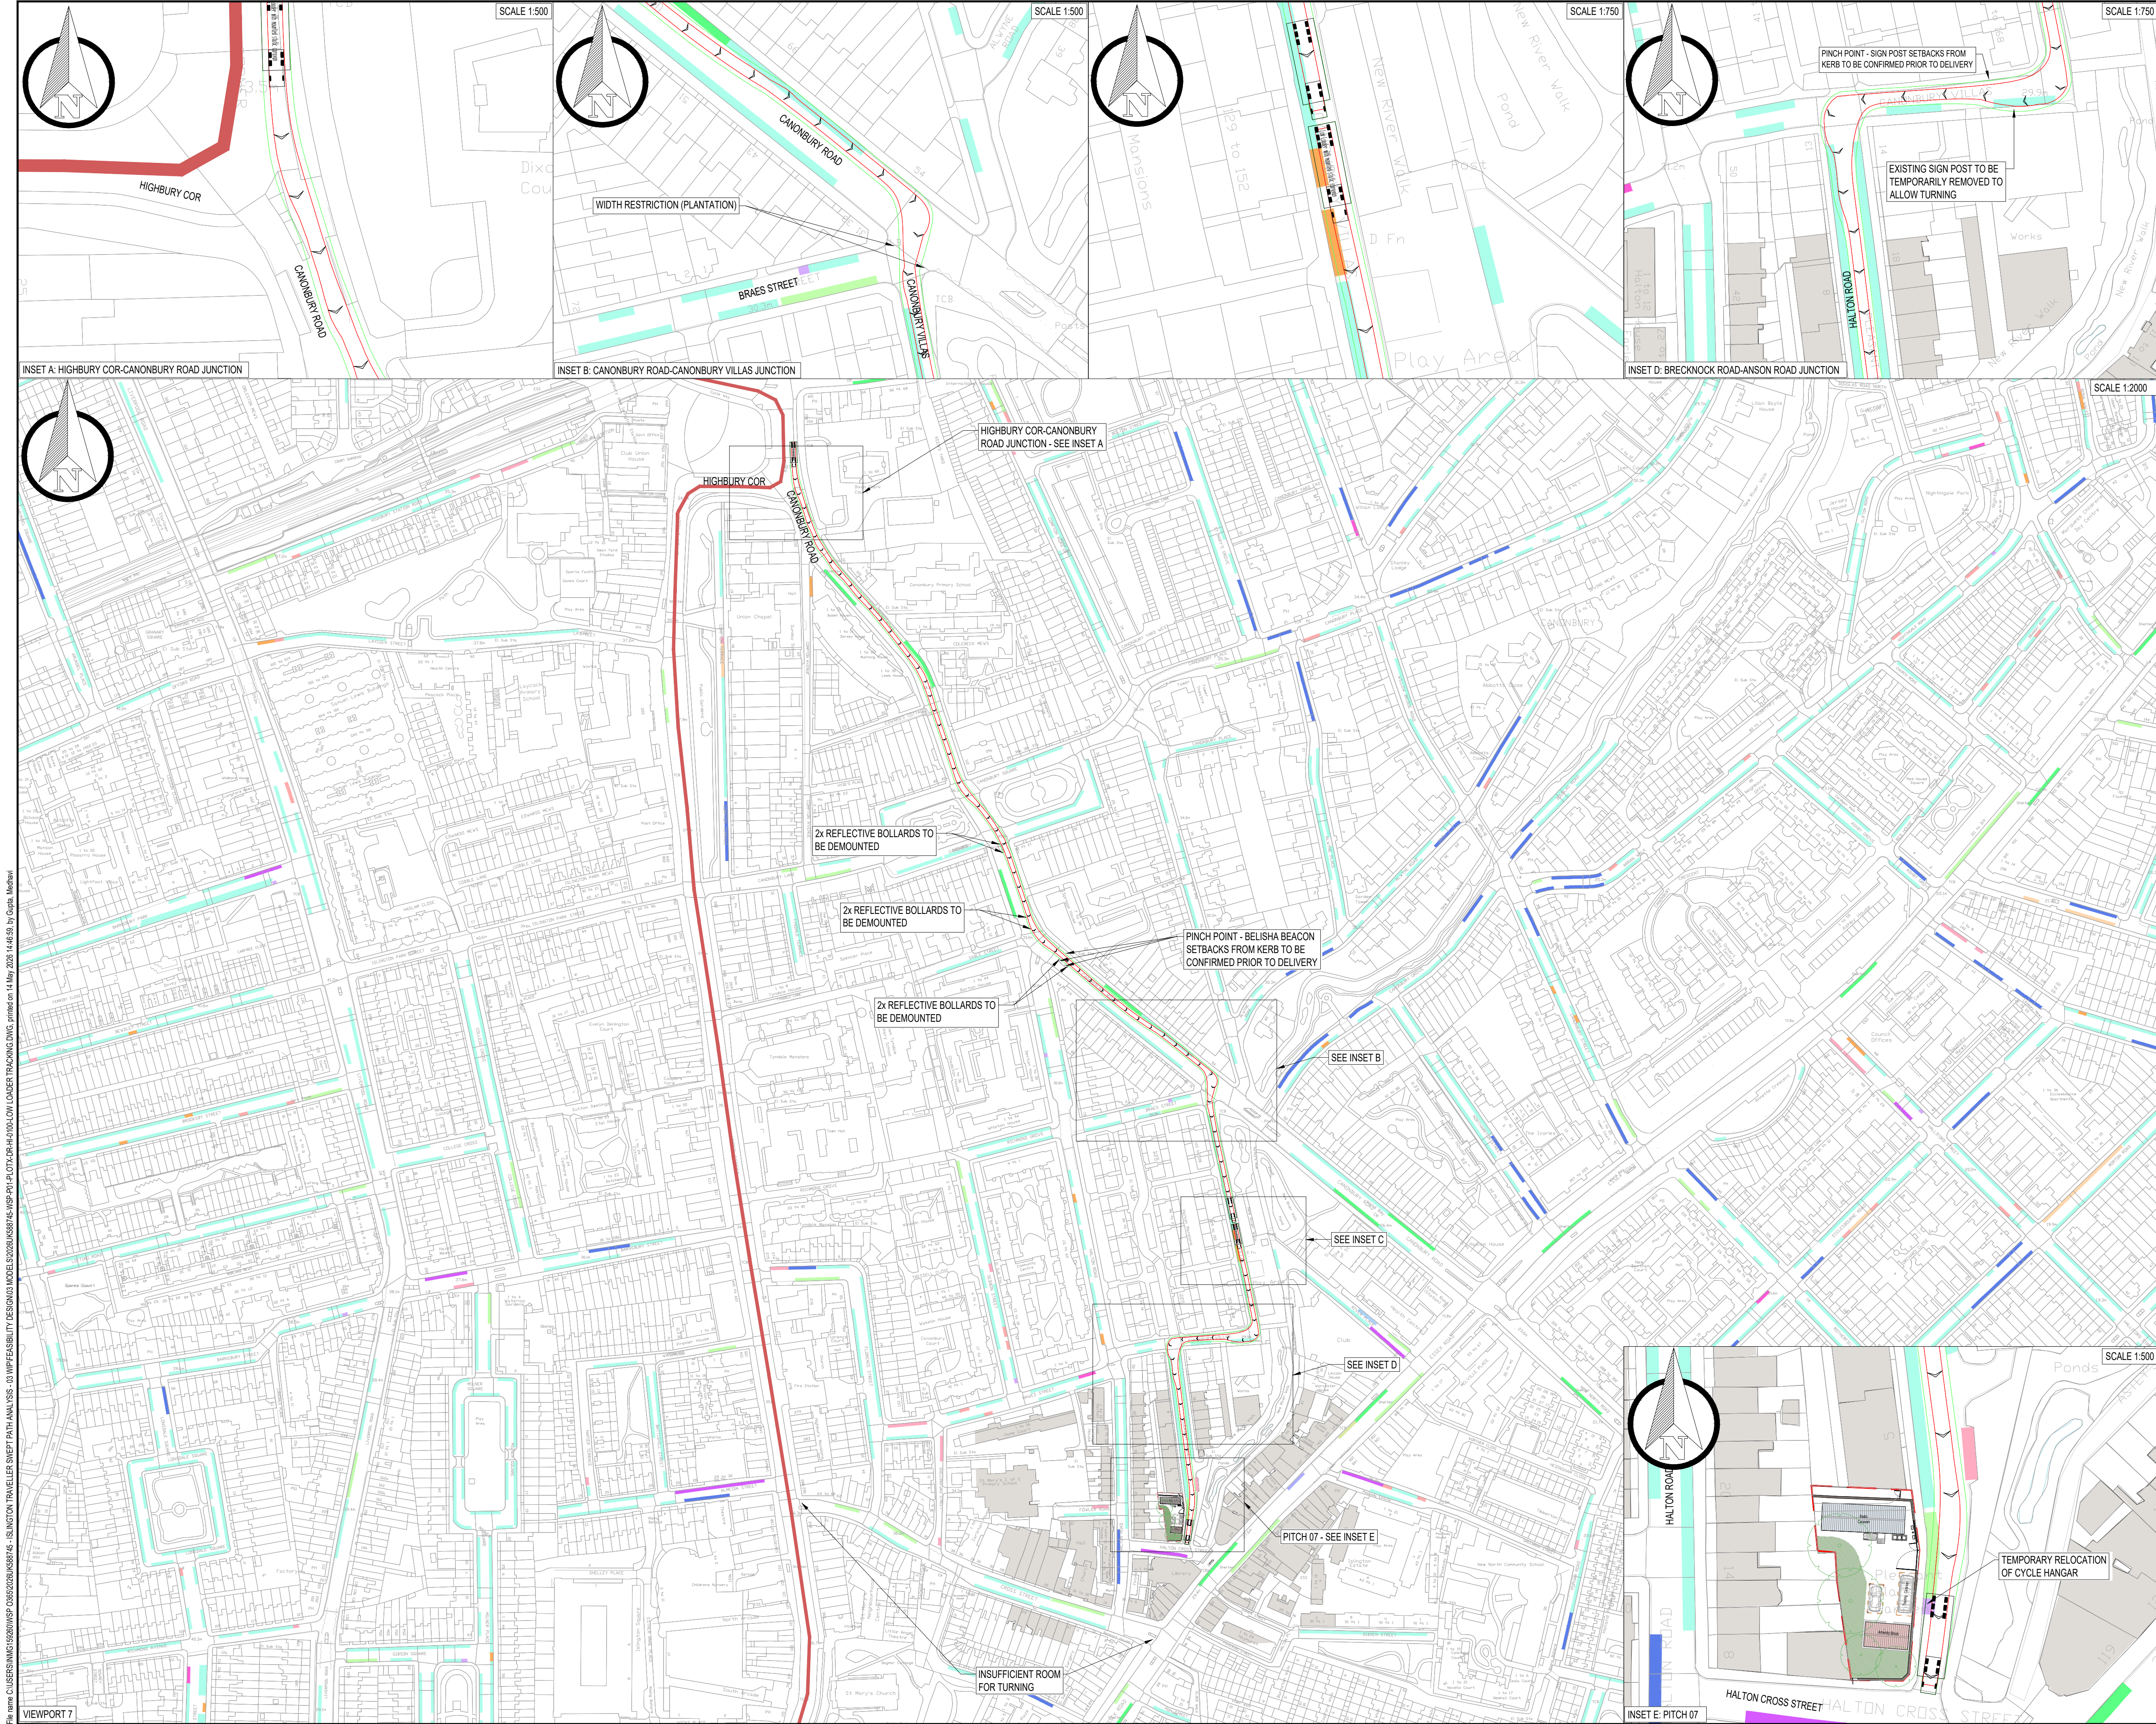

Low Loader with mounted static caravan

Overall Length	16.280m
Overall Body Height	4.500m
Min Body Ground Clearance	3.393m
Max Track Width	0.318m
Lock-to-lock time	2.500m
Curb to Curb Turning Radius	6.00s
	6.990m

NOTES:

1. STATIC CARAVAN TO BE DELIVERED TO A LOCATION ADJACENT TO THE PROPOSED PITCH BY LOW LOADER LORRY.
2. STATIC CARAVAN TO BE DELIVERED WITH AN ESCORT VEHICLE, WHICH WILL ENSURE ROUTES ARE CLEAR OF TRAFFIC AND PROVIDE BANKSMAN SUPPORT.
3. VEHICLE TRACKING FOR PINCH POINTS AND JUNCTIONS IS SHOWN ON THIS DRAWING.
4. VEHICLE TRACKING FOR FINAL DELIVERY TO THE PITCH IS SHOWN ON DRAWING 2026UK588745-WSP-P02-PLOTX-DR-HI-0100-001.
5. ROUTE AND TRACKING HAVE BEEN DEVELOPED USING OS MAPPING AND STREET VIEW IMAGERY, WHICH MAY NOT BE UP TO DATE. ALL ACCESS REQUIREMENTS AND POTENTIAL OBSTRUCTIONS MUST BE VERIFIED ON SITE PRIOR TO DELIVERY AND INSTALLATION OF THE STATIC CARAVAN.

KEY:

— LONDON LORRY ROUTE

S1-P02	13-05-2026	PG	SECOND ISSUE		
S1-P01	20-04-2026	PG	FIRST ISSUE	AJA	CL
REV	DATE	BY	DESCRIPTION	CHK	APP

DRAWING STATUS:

INITIAL DESIGN

WSP House, 70 Chancery Lane, London, WC2A 1AF, UK
T+ 44 (0) 207 314 5000, F+ 44 (0) 207 314 5111
wsp.com

CLIENT:

STEP/PROJECT:

ISLINGTON GYPSY AND TRAVELLER'S SITES - VEHICLE TRACKING OPTIONS APPRAISAL

TITLE:

WIDE LOAD VEHICLE TRACKING
PLEASANT PLACE GARDEN
SHEET 14 OF 18

SCALE @ A1:	Varies	DATE:	13.05.2026	DESIGN/DRAWN:	PG	CHECKED:	AJA	APPROVED:	CL	SHEET:	A1
-------------	--------	-------	------------	---------------	----	----------	-----	-----------	----	--------	----

WSP PROJECT NO:

2026UK588745

DRAWING NO:


2026UK588745-WSP-P02-PLOT7-DR-HI-0100-014

REV:

P02

© WSP UK Ltd

File name: C:\USERS\JMD\15260\WSP_03652026\UK588745 - ISLINGTON TRAVELLER SNIPT PATH ANALYSIS - 03 IMPFEASIBILITY DESIGN\MODELS\32026UK588745-WSP-P01-DR-HI-0100-LOW LOADER TRACKING DWG, printed on: 13 May 2026 14:46:29, by: Gaila, Medway

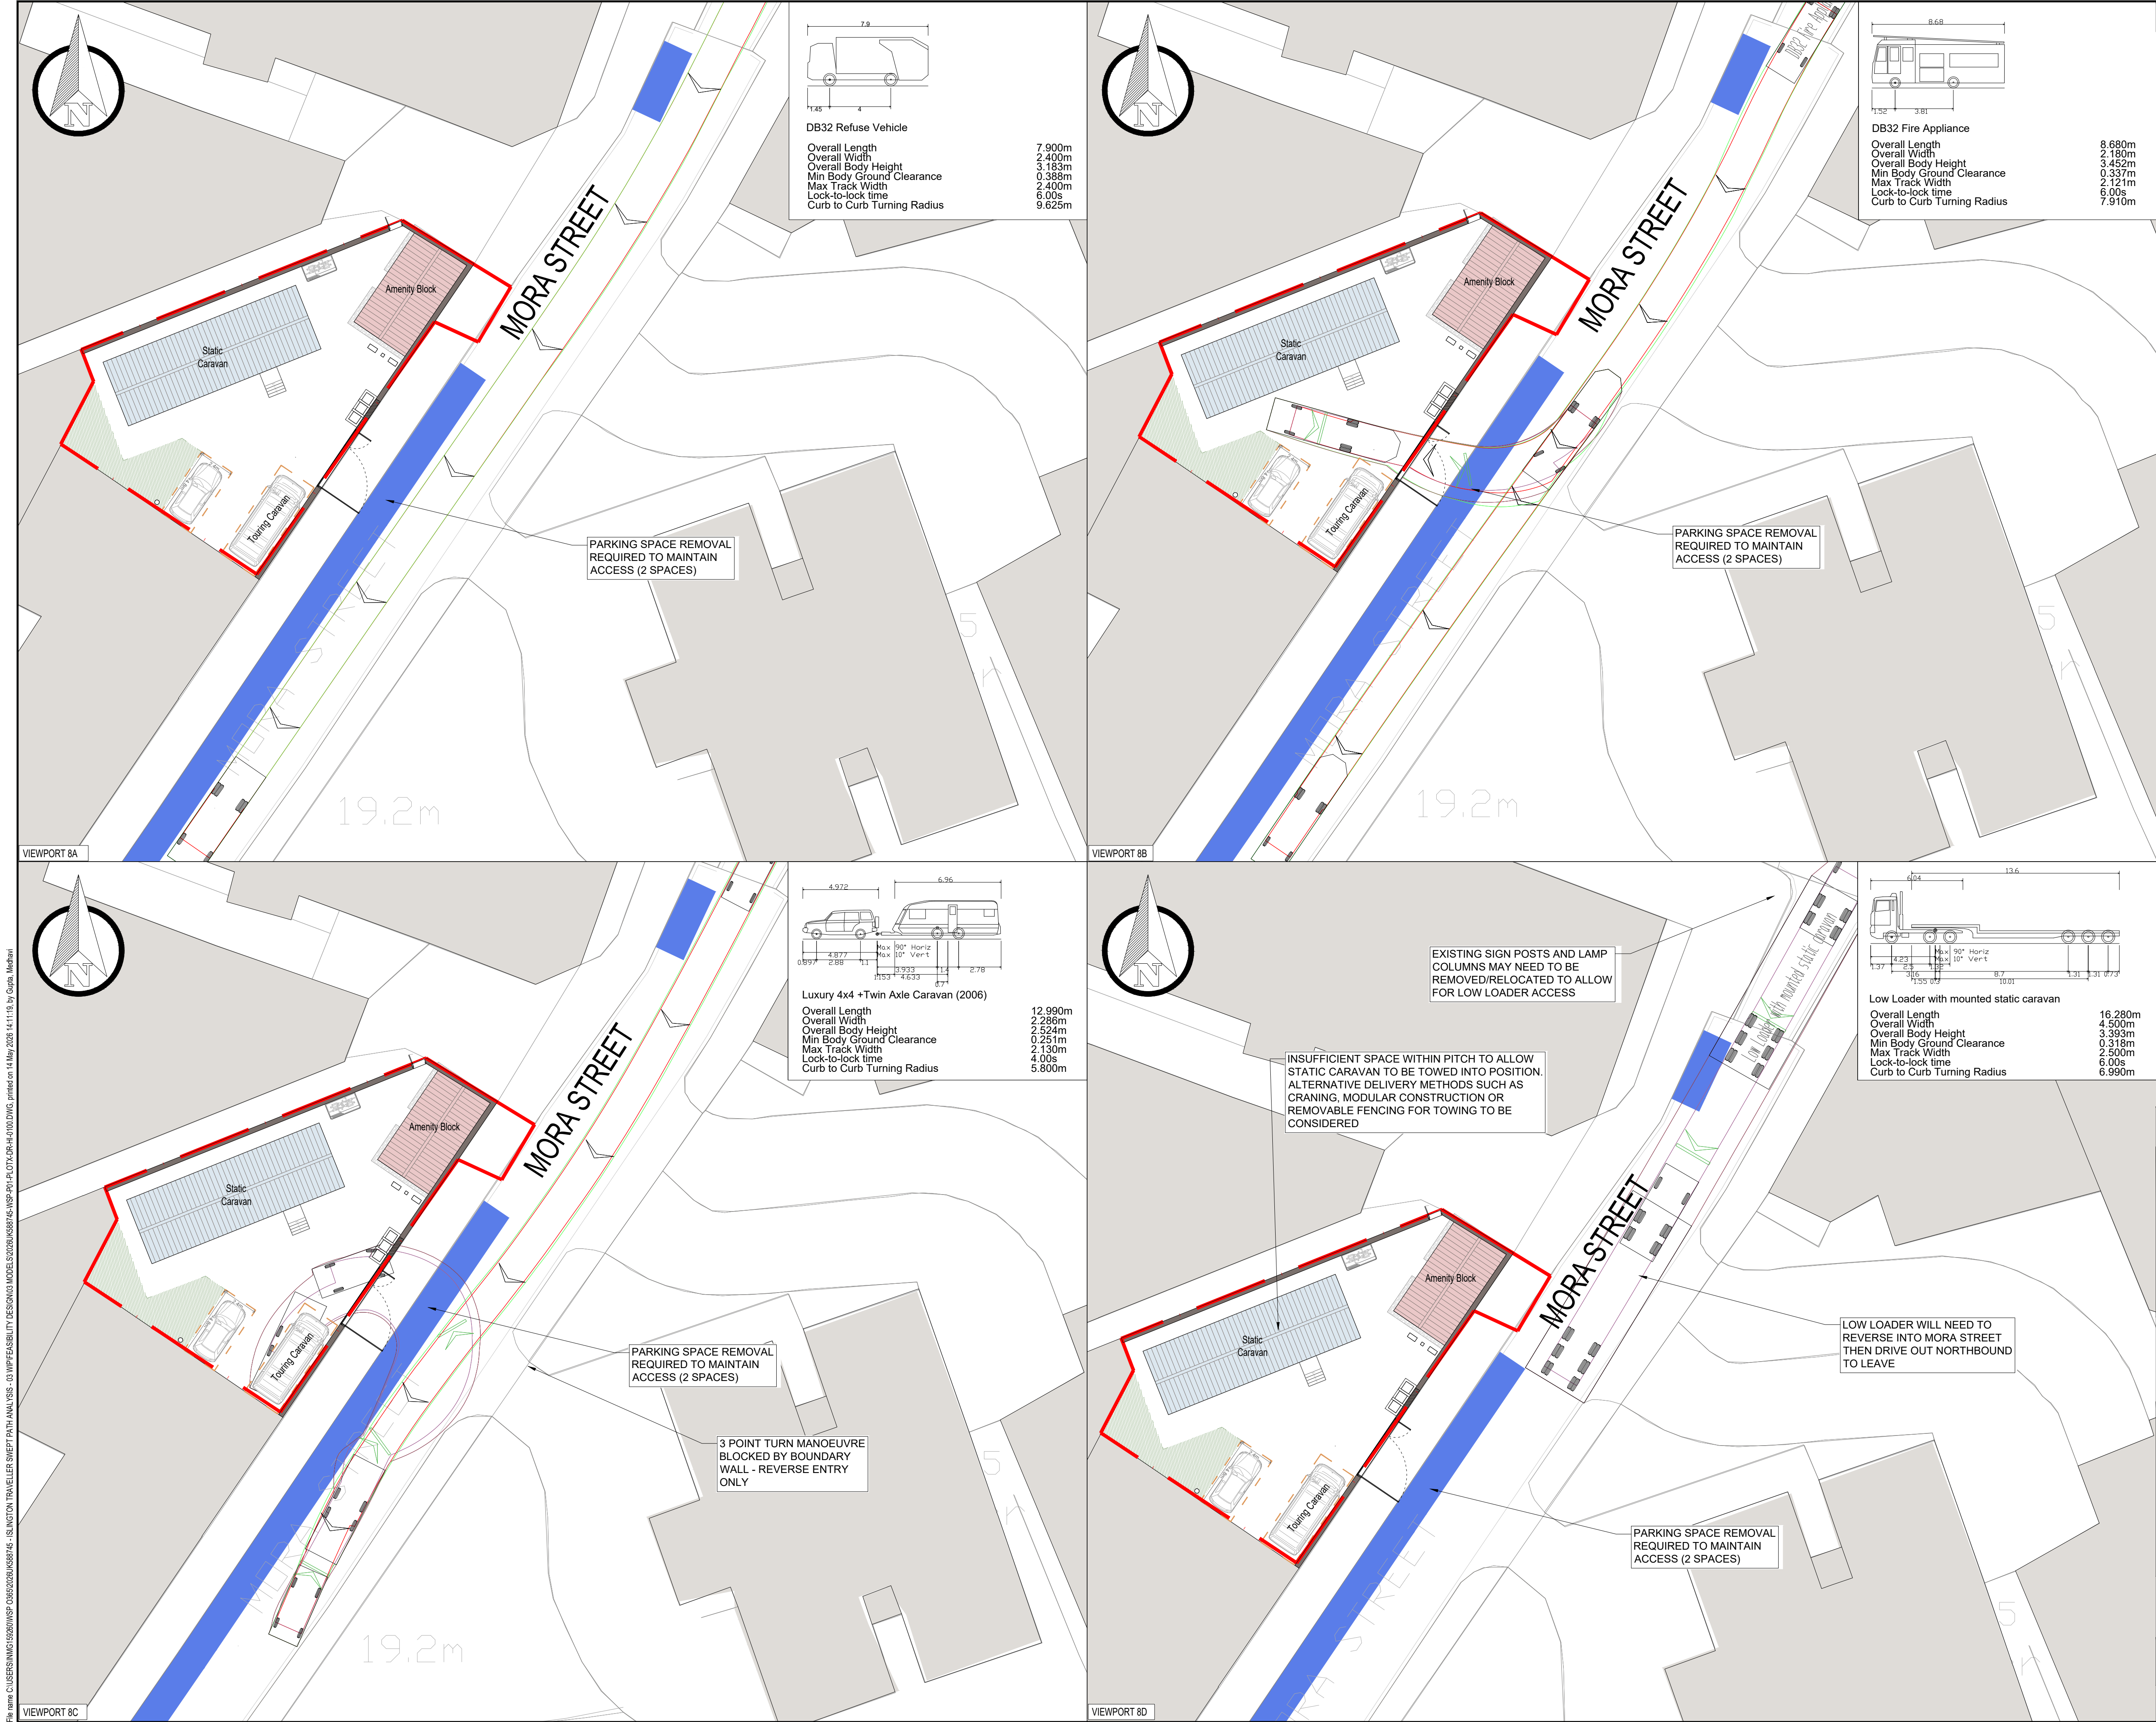

DO NOT SCALE

NOTES:

- REFUSE VEHICLE REQUIRES KERBSIDE PICK UP ONLY
- FIRE APPLIANCE NEEDS ACCESS TO THE SITE ENTRANCE ONLY
- STATIC CARAVAN TO BE BROUGHT TO CLOSE TO SITE BY LOW LOADER LORRY, OFFLOADED AND TOWED INTO POSITION BY A 4X4
- ALL VEHICLE TRACKING IS BASED ON OS MAPPING DATA

S1-P02	13-05-2026	PG	SECOND ISSUE		
S1-P01	20-04-2026	PG	FIRST ISSUE	AJA	CL
REV	DATE	BY	DESCRIPTION	CHK	APP

DRAWING STATUS:

INITIAL DESIGN

WSP House, 70 Chancery Lane, London, WC2A 1AF, UK
T+ 44 (0) 207 314 5000, F+ 44 (0) 207 314 5111
wsp.com

CLIENT:

SITE/PROJECT:

ISLINGTON GYPSY AND TRAVELLER'S SITES - VEHICLE TRACKING OPTIONS APPRAISAL

TITLE:

SITE ENTRANCE VEHICLE TRACKING
MORA STREET CAR PARK
SHEET 15 OF 18

SCALE @ A1:	DATE:	DESIGN/DRAWN:	CHECKED:	APPROVED:	SHEET:
1:200	13.05.2026	PG	AJA	CL	A1

WSP PROJECT NO:

2026UK588745

DRAWING NO:



2026UK588745-WSP-P02-PLOT8-DR-HI-0100-015

REV:

P02

© WSP UK Ltd

File name: C:\USERS\JMG19260\WSP_03632026\UK588745_ISLINGTON TRAVELLER SNIPT PATH ANALYSIS - 03 IMPEASIBILITY DESIGN\MODELS\3D\DR-HI-0100.DWG, printed on 14 May 2026 14:11:19 by Guala, Markali

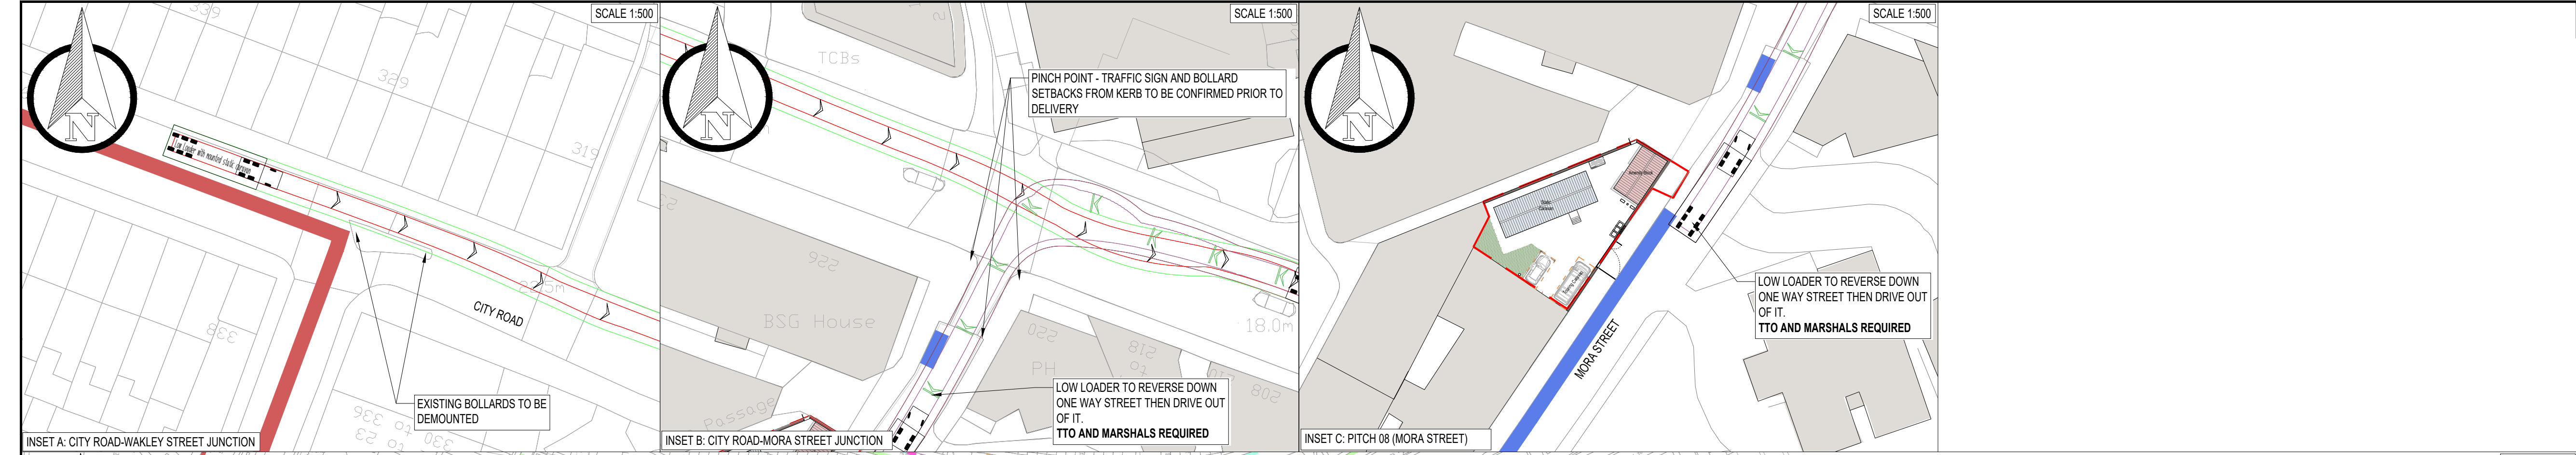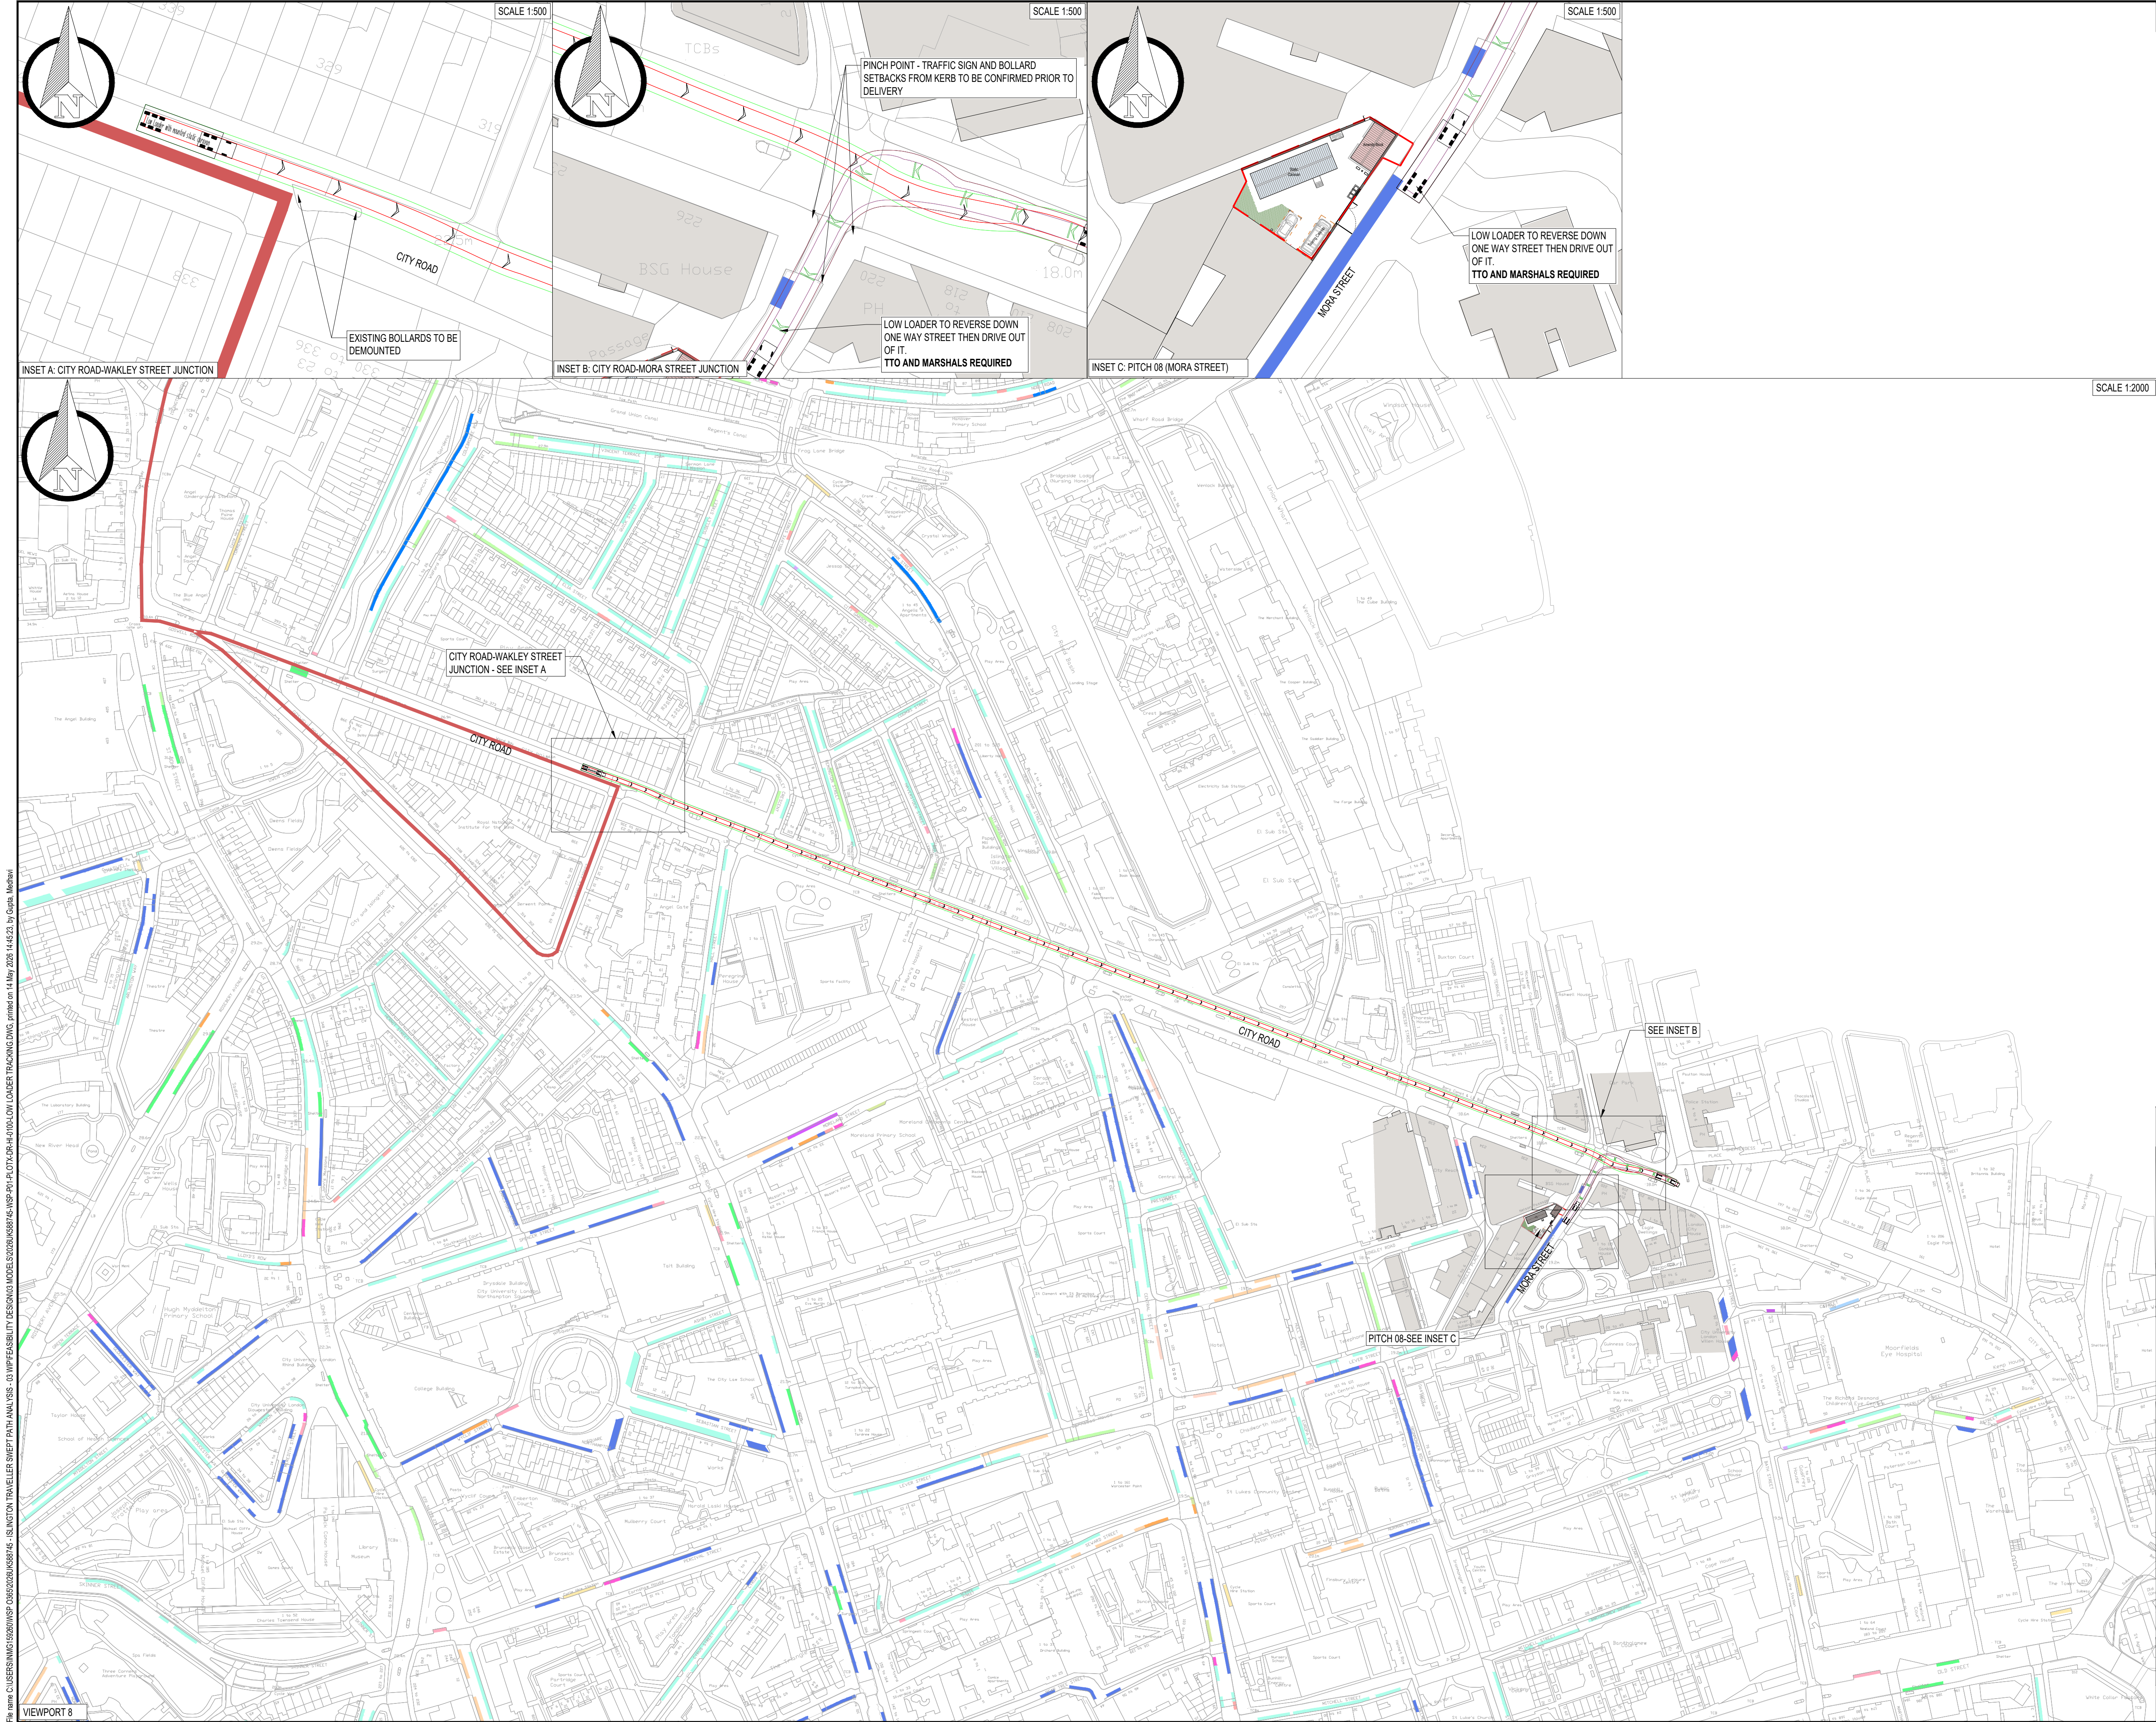

Low Loader with mounted static caravan	
Overall Length	16.280m
Overall Width	4.500m
Overall Body Height	3.393m
Min Body Ground Clearance	0.318m
Max Track Width	2.500m
Lock-to-lock time	6.00s
Curb to Curb Turning Radius	6.990m

NOTES:

1. STATIC CARAVAN TO BE DELIVERED TO A LOCATION ADJACENT TO THE PROPOSED PITCH BY LOW LOADER LORRY.
2. STATIC CARAVAN TO BE DELIVERED WITH AN ESCORT VEHICLE, WHICH WILL ENSURE ROUTES ARE CLEAR OF TRAFFIC AND PROVIDE BANKSMAN SUPPORT.
3. VEHICLE TRACKING FOR PINCH POINTS AND JUNCTIONS IS SHOWN ON THIS DRAWING.
4. VEHICLE TRACKING FOR FINAL DELIVERY TO THE PITCH IS SHOWN ON DRAWING 2026UK588745-WSP-P02-PLOTX-DR-HI-0100-001.
5. ROUTE AND TRACKING HAVE BEEN DEVELOPED USING OS MAPPING AND STREET VIEW IMAGERY, WHICH MAY NOT BE UP TO DATE. ALL ACCESS REQUIREMENTS AND POTENTIAL OBSTRUCTIONS MUST BE VERIFIED ON SITE PRIOR TO DELIVERY AND INSTALLATION OF THE STATIC CARAVAN.

KEY:

— LONDON LORRY ROUTE

S1-P02	13-05-2026	PG	SECOND ISSUE		
S1-P01	20-04-2026	PG	FIRST ISSUE	AJA	CL
REV	DATE	BY	DESCRIPTION	CHK	APP

DRAWING STATUS:

INITIAL DESIGN

WSP House, 70 Chancery Lane, London, WC2A 1AF, UK
T+ 44 (0) 207 314 5000, F+ 44 (0) 207 314 5111
wsp.com

CLIENT:

ISLINGTON GYPSY AND TRAVELLER'S SITES - VEHICLE TRACKING OPTIONS APPRAISAL

TITLE:

WIDE LOAD VEHICLE TRACKING
MORA STREET CAR PARK
SHEET 16 OF 18

SCALE @ A1:	Varies	DATE:	13.05.2026	DESIGN/DRAWN:	PG	CHECKED:	AJA	APPROVED:	CL	SHEET:	A1
-------------	--------	-------	------------	---------------	----	----------	-----	-----------	----	--------	----


WSP PROJECT NO:

2026UK588745

DRAWING NO:	2026UK588745-WSP-P02-PLOT8-DR-HI-0100-016	REV:	P02
-------------	---	------	-----

© WSP UK Ltd

File name: C:\Users\jmg1560\OneDrive\WSP_0062026\2026UK588745 - ISLINGTON TRAVELLER SITES - VEHICLE TRACKING DWG, printed on 13 May 2026 14:45:23, by Gaila, Mchawi

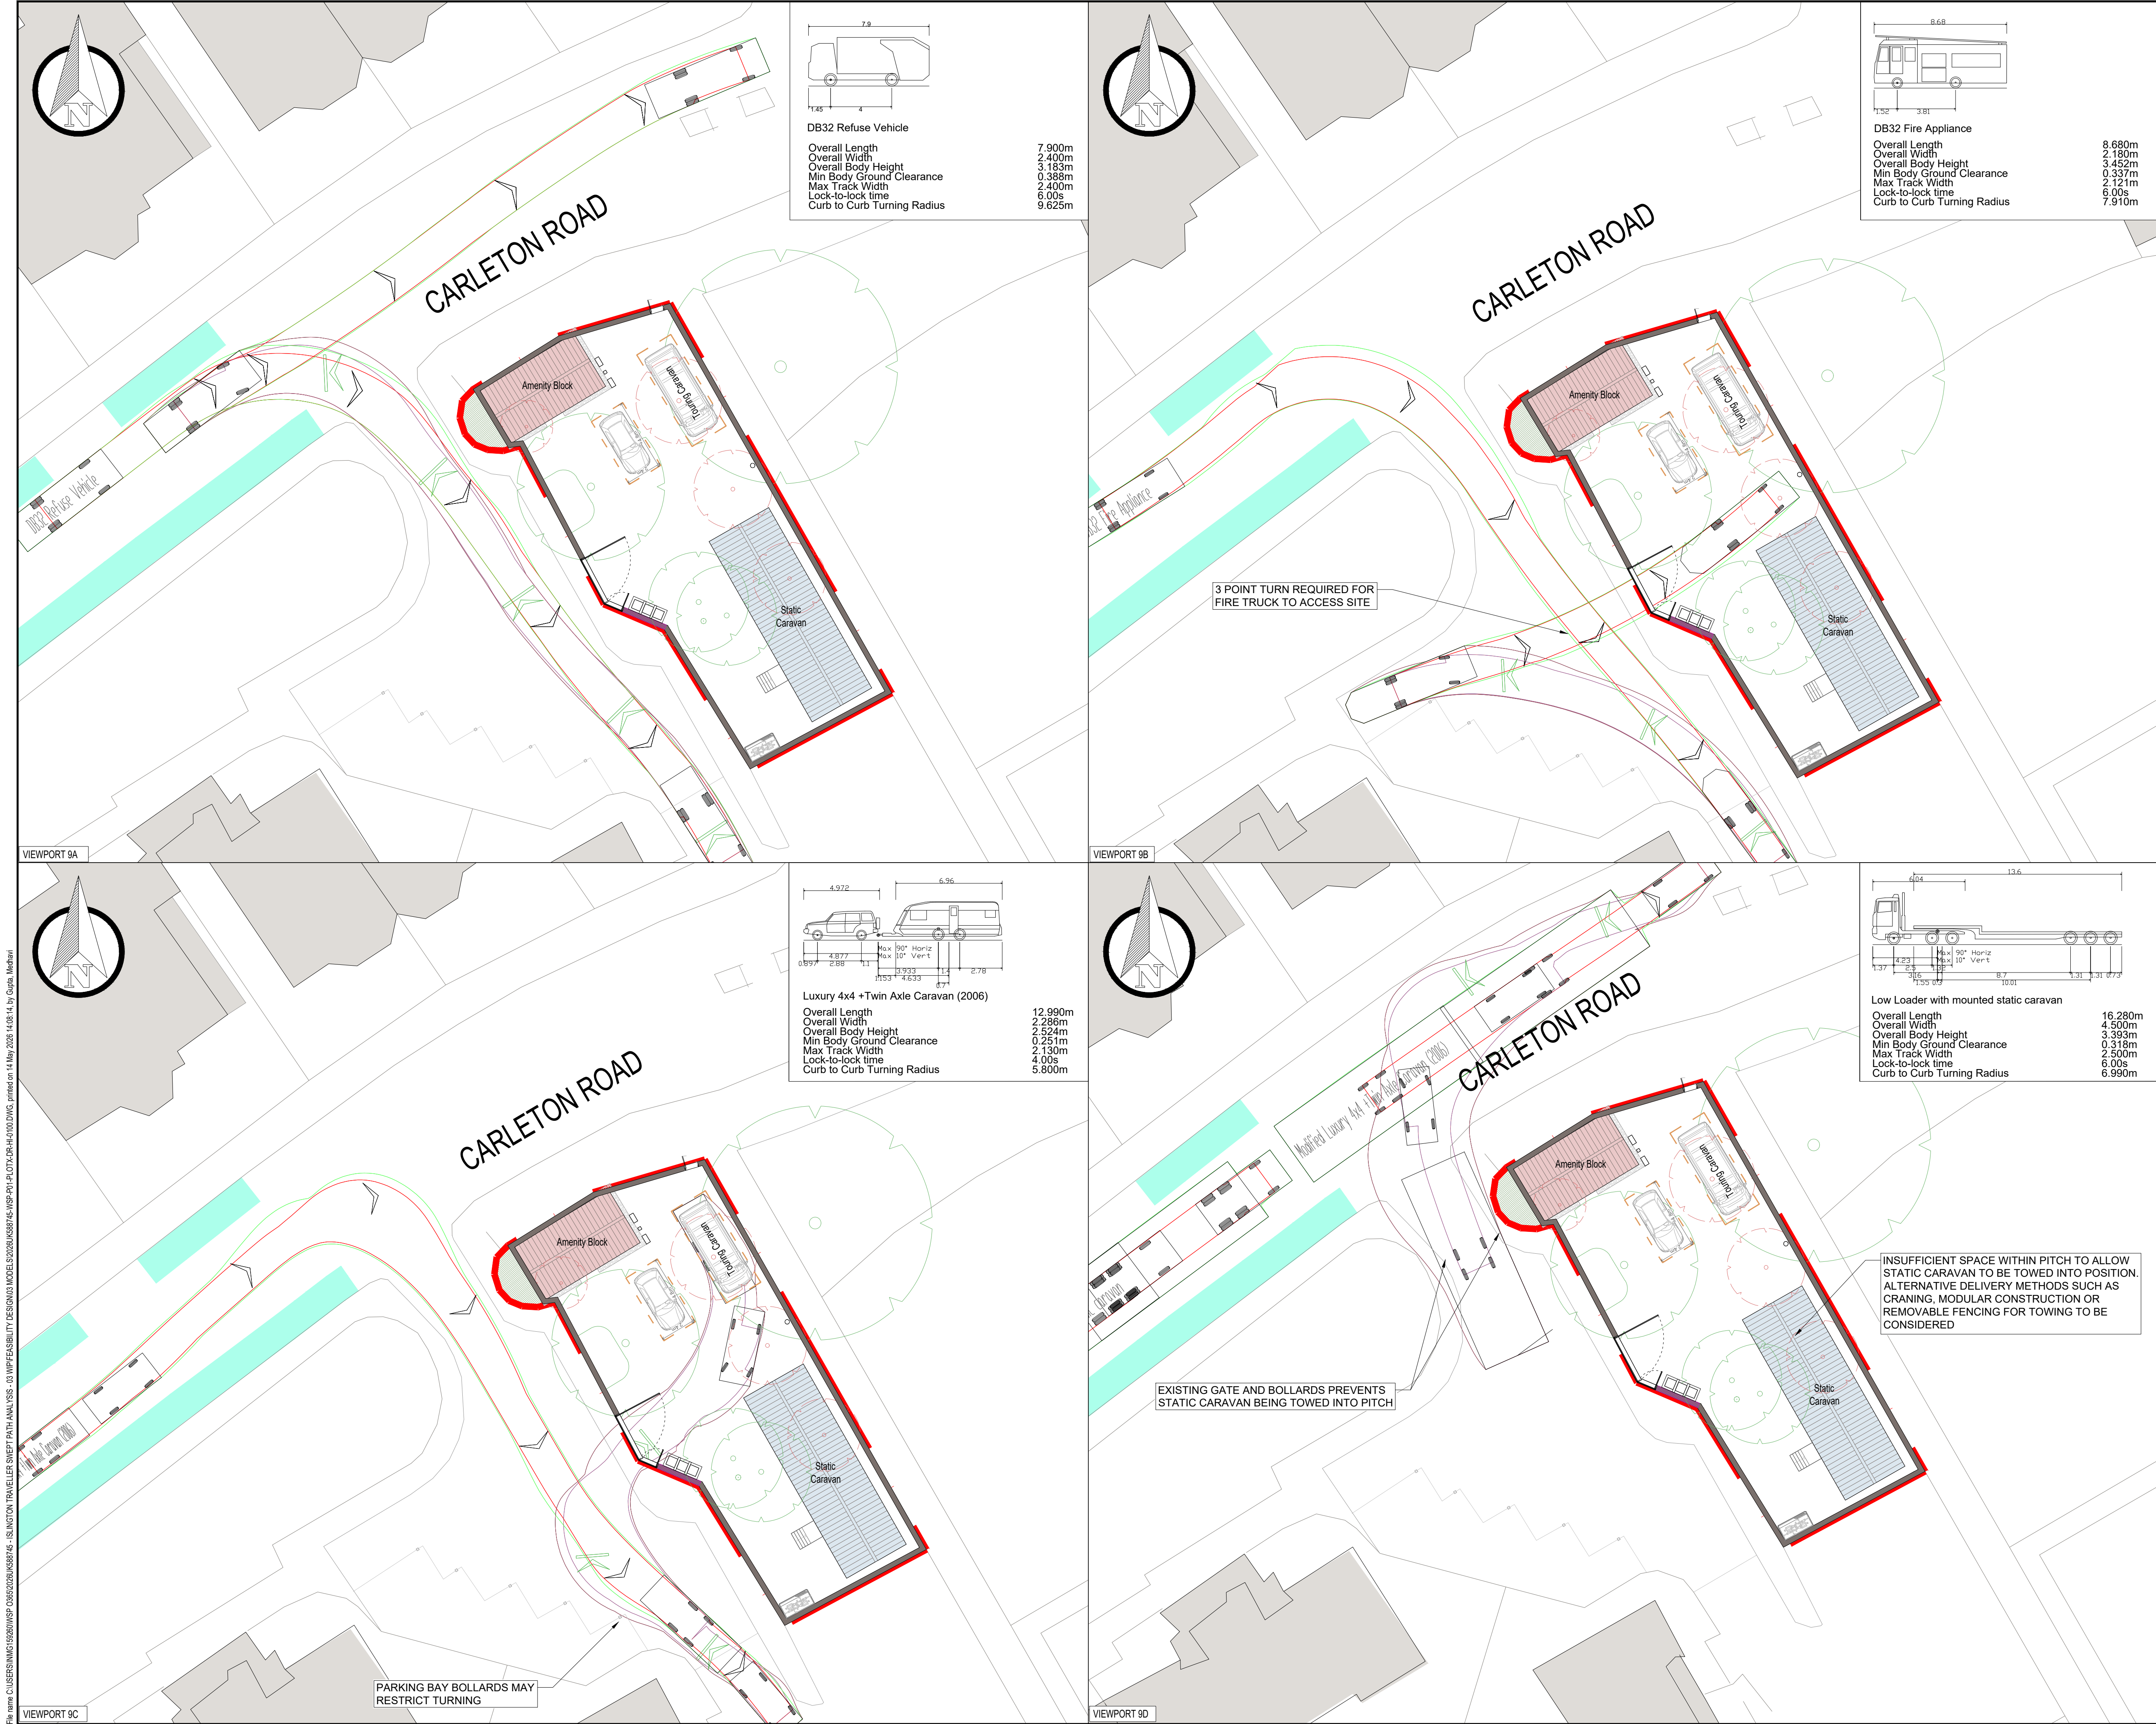

DO NOT SCALE

NOTES:

- REFUSE VEHICLE REQUIRES KERBSIDE PICK UP ONLY
- FIRE ENGINE NEEDS ACCESS TO THE SITE ENTRANCE ONLY
- STATIC CARAVAN TO BE BROUGHT TO CLOSE TO SITE BY LOW LOADER LORRY, OFFLOADED AND TOWED INTO POSITION BY A 4X4
- ALL VEHICLE TRACKING IS BASED ON OS MAPPING DATA

S1-P02	13-05-2026	PG	SECOND ISSUE		
S1-P01	20-04-2026	PG	FIRST ISSUE	AJA	CL
REV	DATE	BY	DESCRIPTION	CHK	APP

DRAWING STATUS:

INITIAL DESIGN

WSP House, 70 Chancery Lane, London, WC2A 1AF, UK
T+ 44 (0) 207 314 5000, F+ 44 (0) 207 314 5111
wsp.com

CLIENT:

SITE/PROJECT:

ISLINGTON GYPSY AND TRAVELLER'S SITES - VEHICLE TRACKING OPTIONS APPRAISAL

TITLE:

SITE ENTRANCE VEHICLE TRACKING
UPPER HILLDROP ESTATE
SHEET 17 OF 18

SCALE @ A1: 1:200	DATE: 13.05.2026	DESIGN/DRAWN: PG	CHECKED: AJA	APPROVED: CL	SHEET: A1
----------------------	---------------------	---------------------	-----------------	-----------------	--------------

WSP PROJECT NO:
2026UK588745

DRAWING NO:
2026UK588745-WSP-P02-LOT9-DR-HI-0100-017

REV:
P02

© WSP UK Ltd

