Cross Street post-consultation design

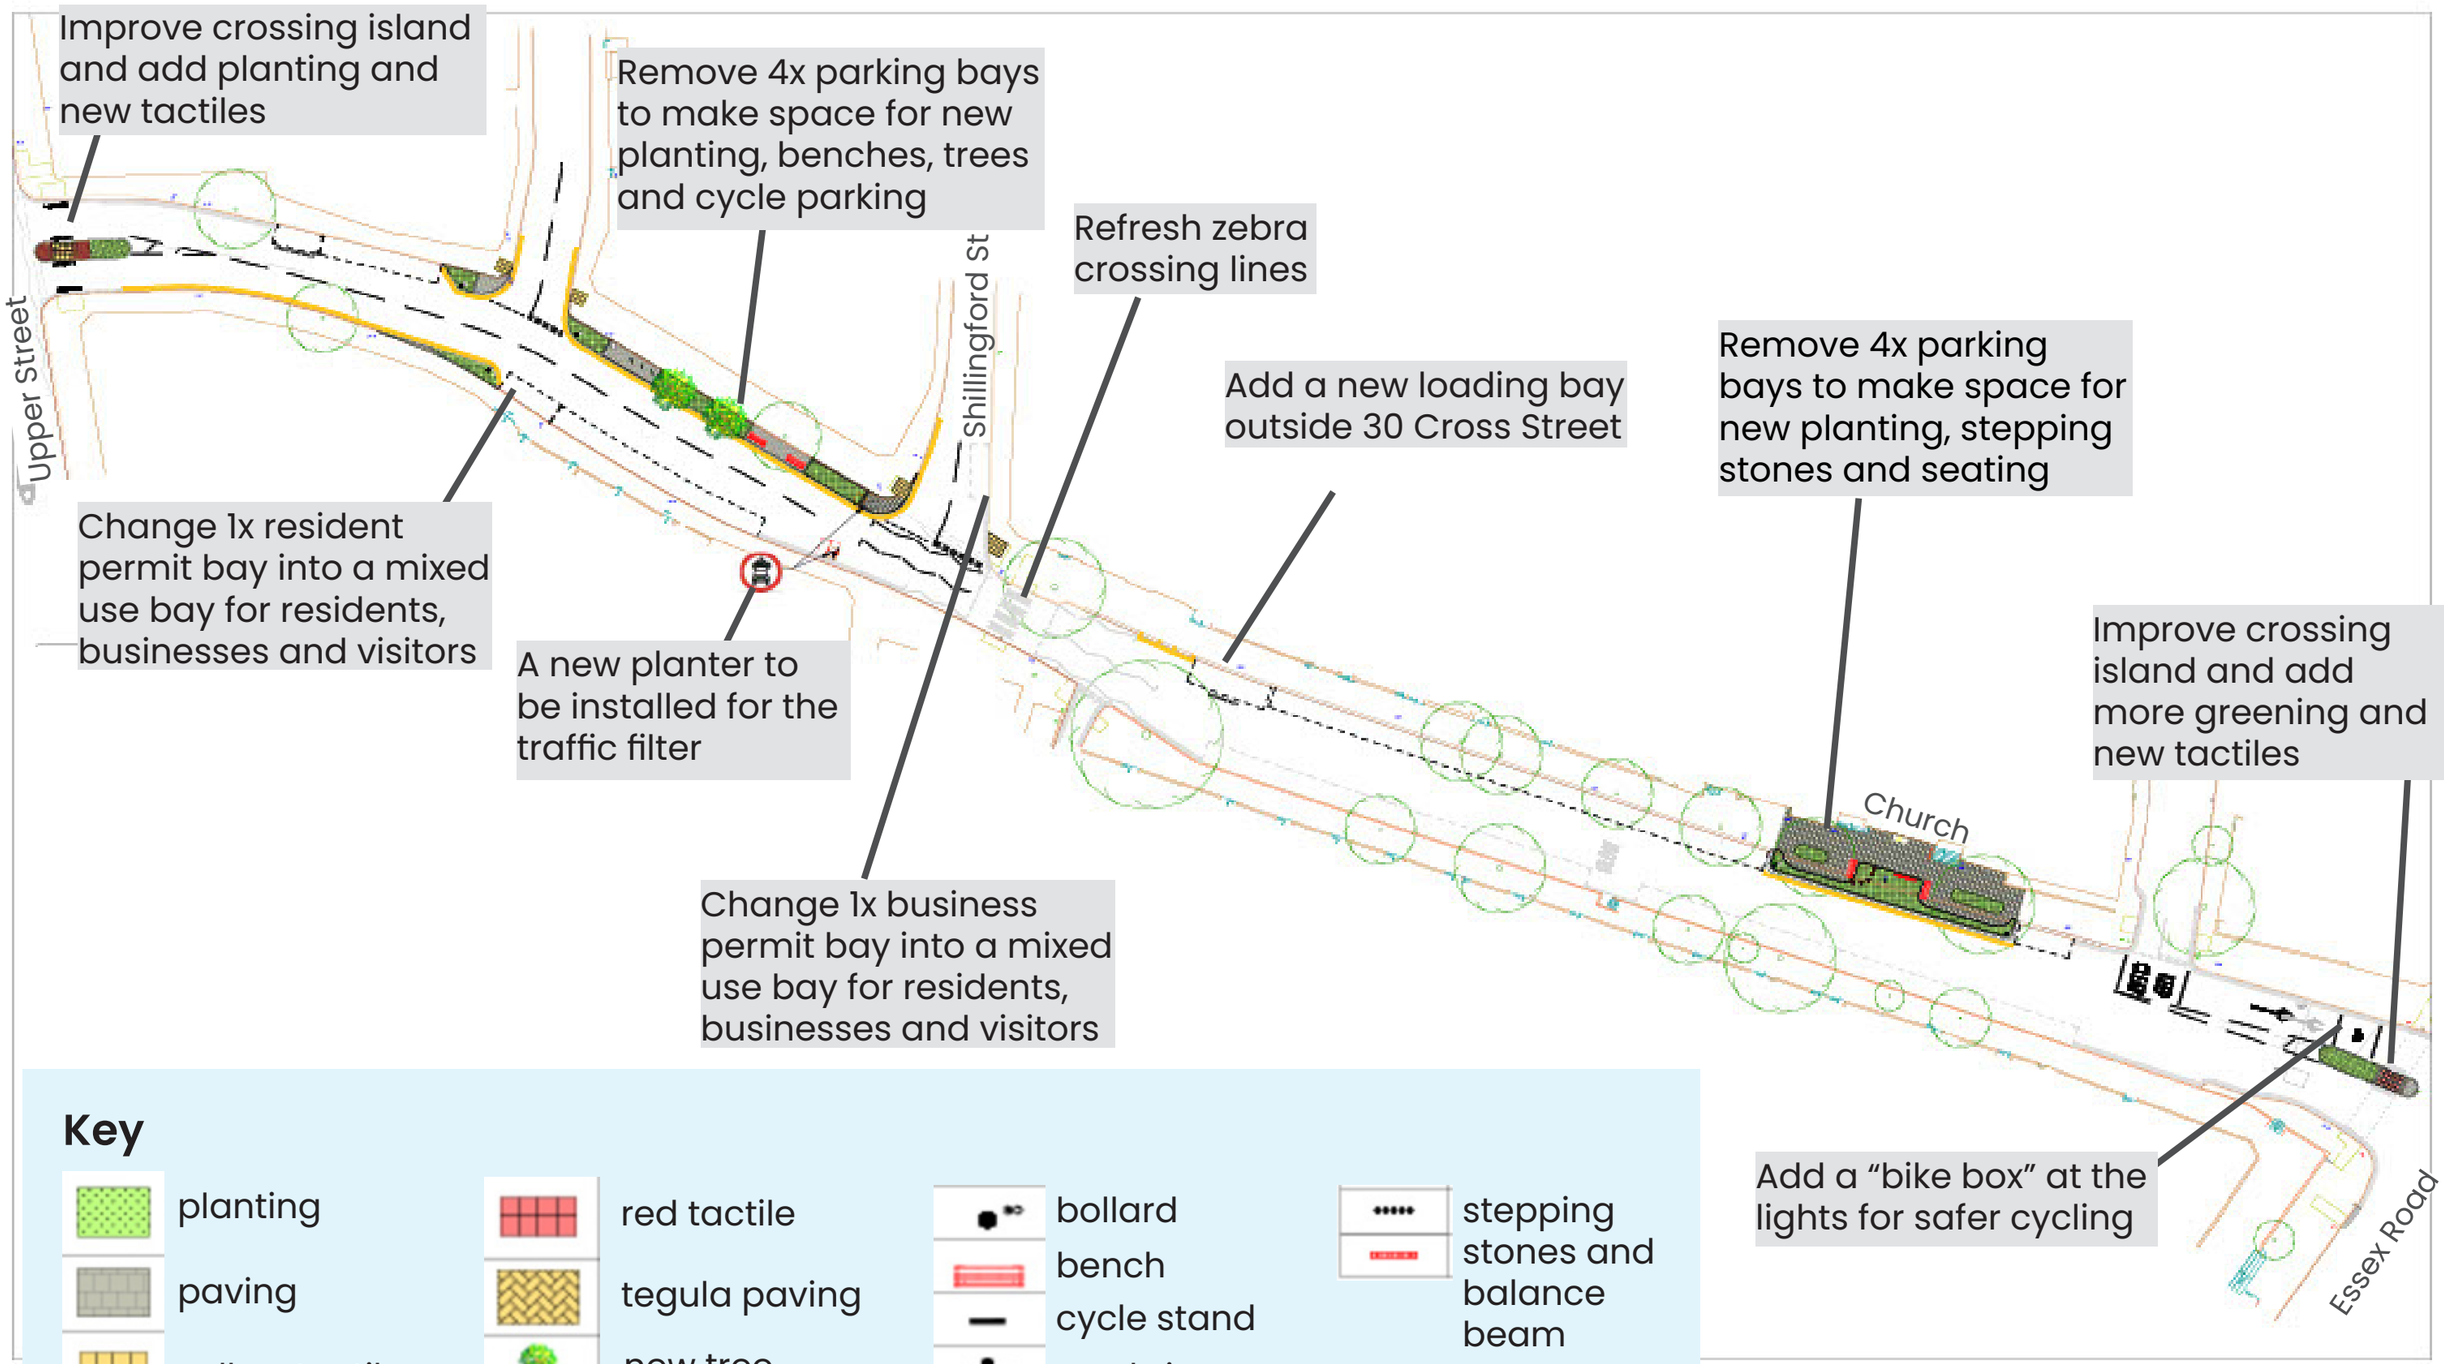

Key

- planting
- paving
- yellow tactile
- red tactile
- tegula paving
- new tree
- bollard
- bench
- cycle stand
- road sign
- stepping stones and balance beam